PROJ. REFERENCE NO.	SHEET NO.
W-5107	TMP-20

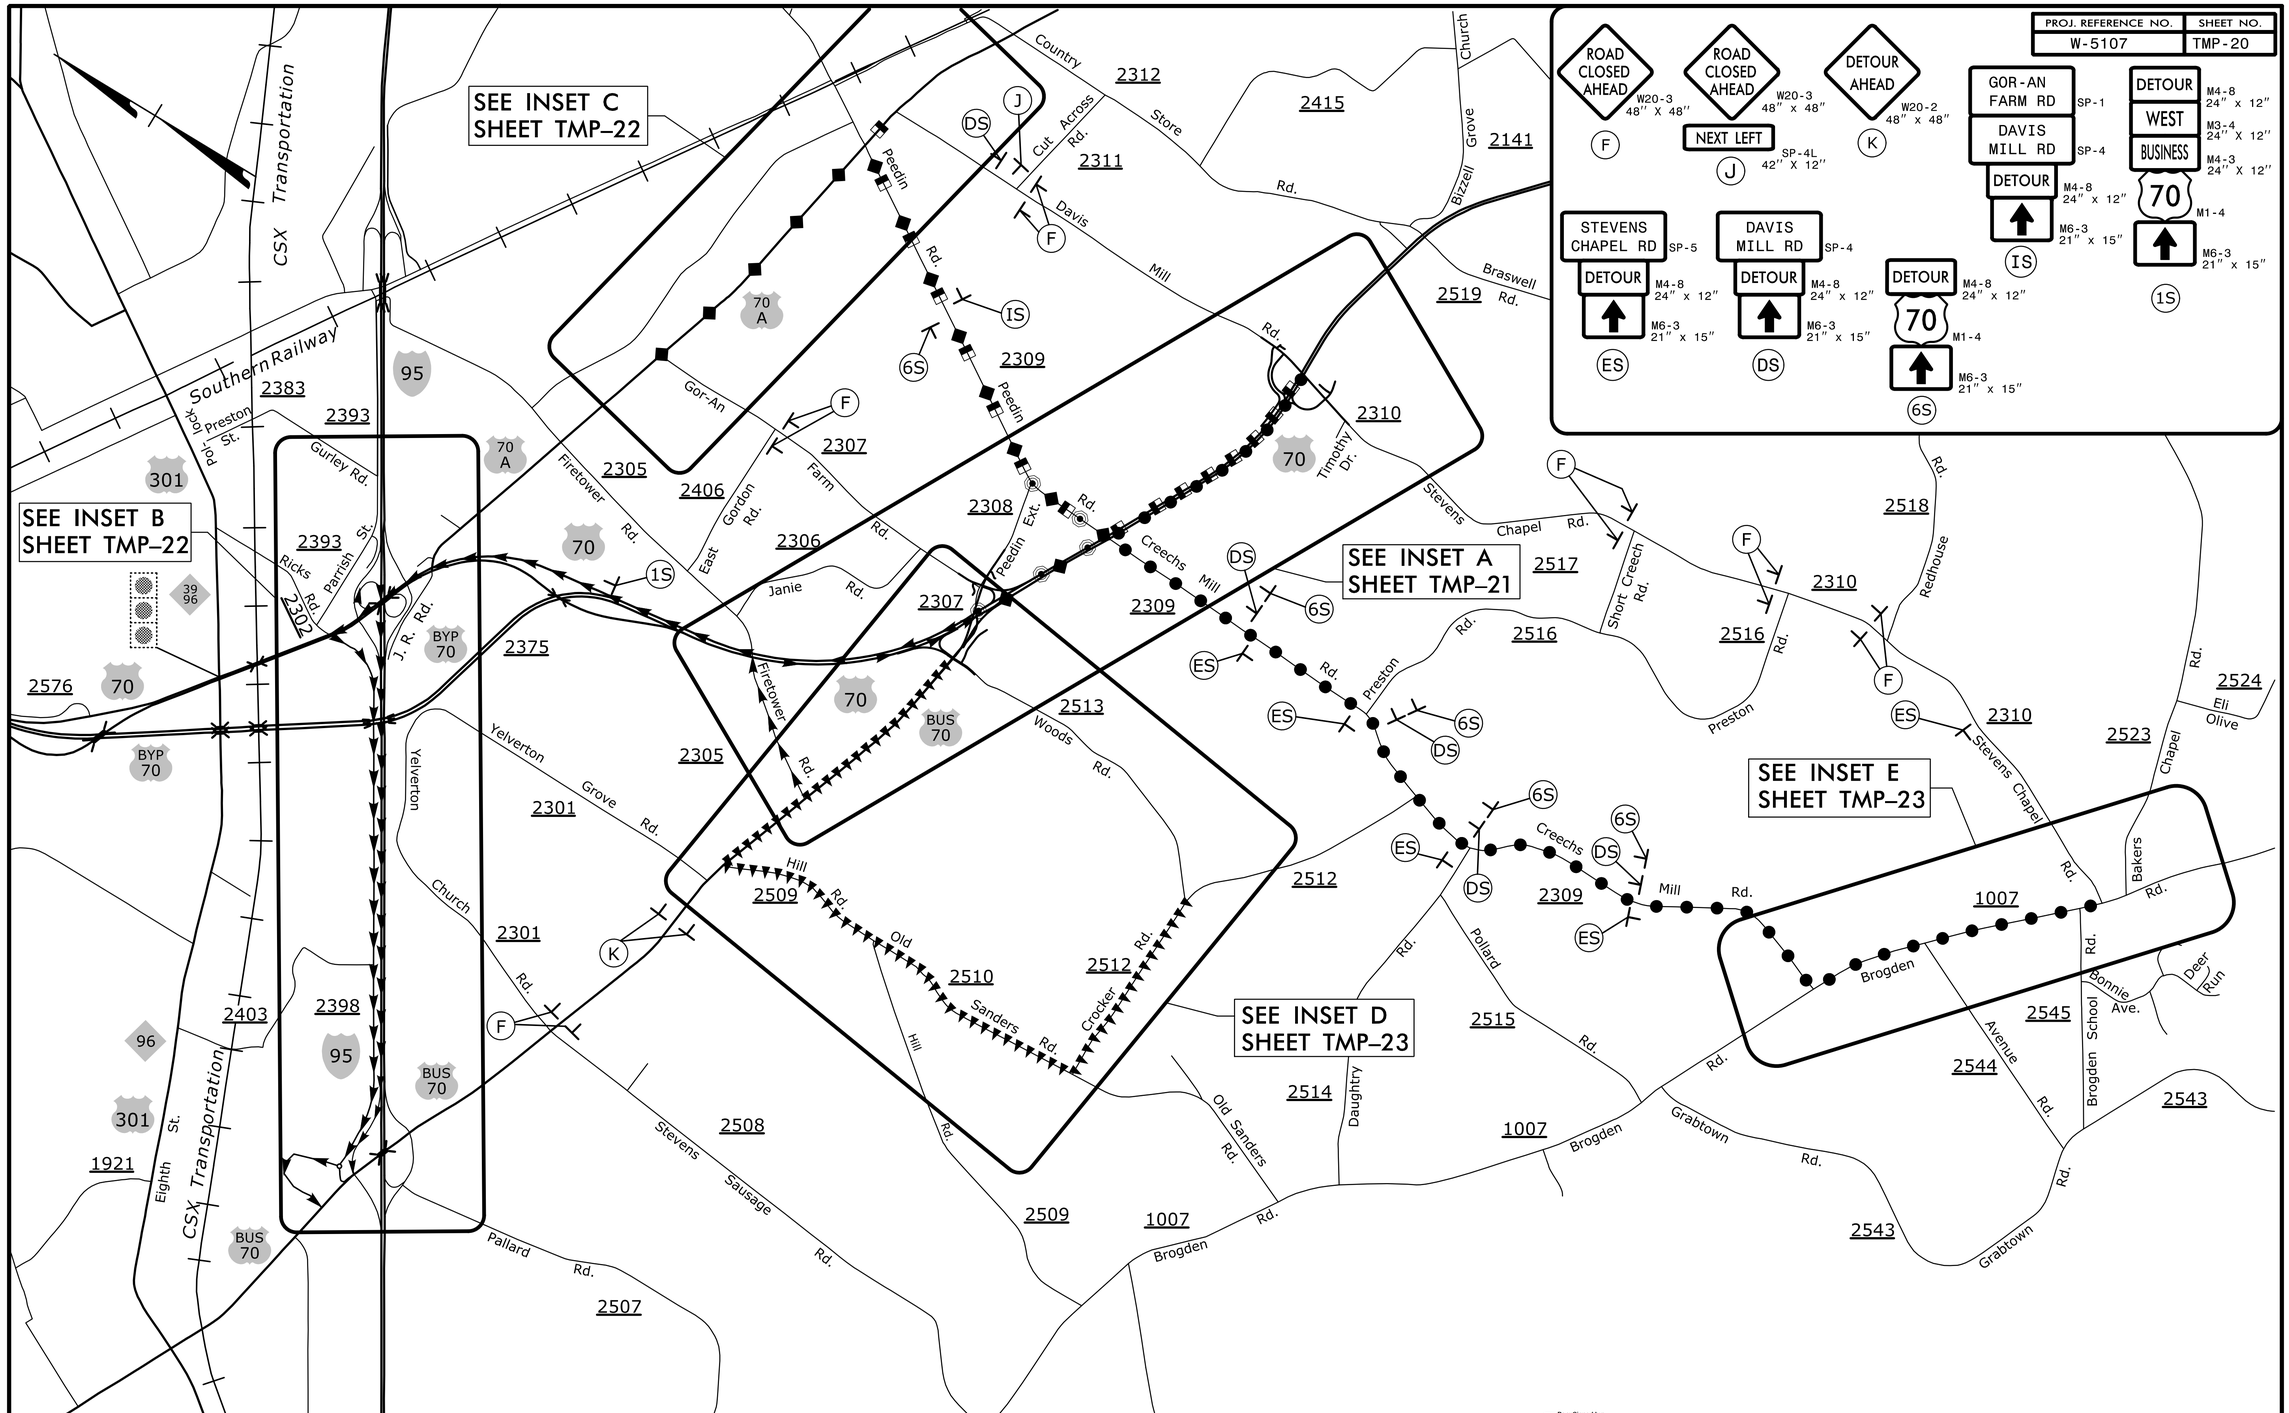

DENOTES WOODS ROAD DETOUR ROUTE (–Y3–)
DENOTES GOR–AN FARM ROAD DETOUR ROUTE (–Y2–)
DENOTES PEEDIN EXTENSION ROAD DETOUR ROUTE (–Y1–)
DENOTES STEVENS CHAPEL ROAD DETOUR ROUTE (–Y6–)
DENOTES DAVIS MILL ROAD DETOUR ROUTE (–Y6–)
DENOTES US 70 BUS DETOUR ROUTE (–Y1–)

APPROVED: Steve Miller DATE: 11/19/2019

SEAL

NORTH CAROLINA PROFESSIONAL ENGINEER SEAL 037026 STEVEN D. MILLER

DIVISION OF HIGHWAYS STATE OF NORTH CAROLINA DEPARTMENT OF TRANSPORTATION WORK ZONE TRAFFIC CONTROL

AREA I & II OFF–SITE DETOUR ROUTES

$$$$$$SYSTIME$$$$$
$$$$$$$$$$$$$$$$$$DGN$$$$$$$$$$$$$$$$$$$$$
$$$$USERNAME$$$$