PROJ. REFERENCE NO.	SHEET NO.
W-5107	TMP-6

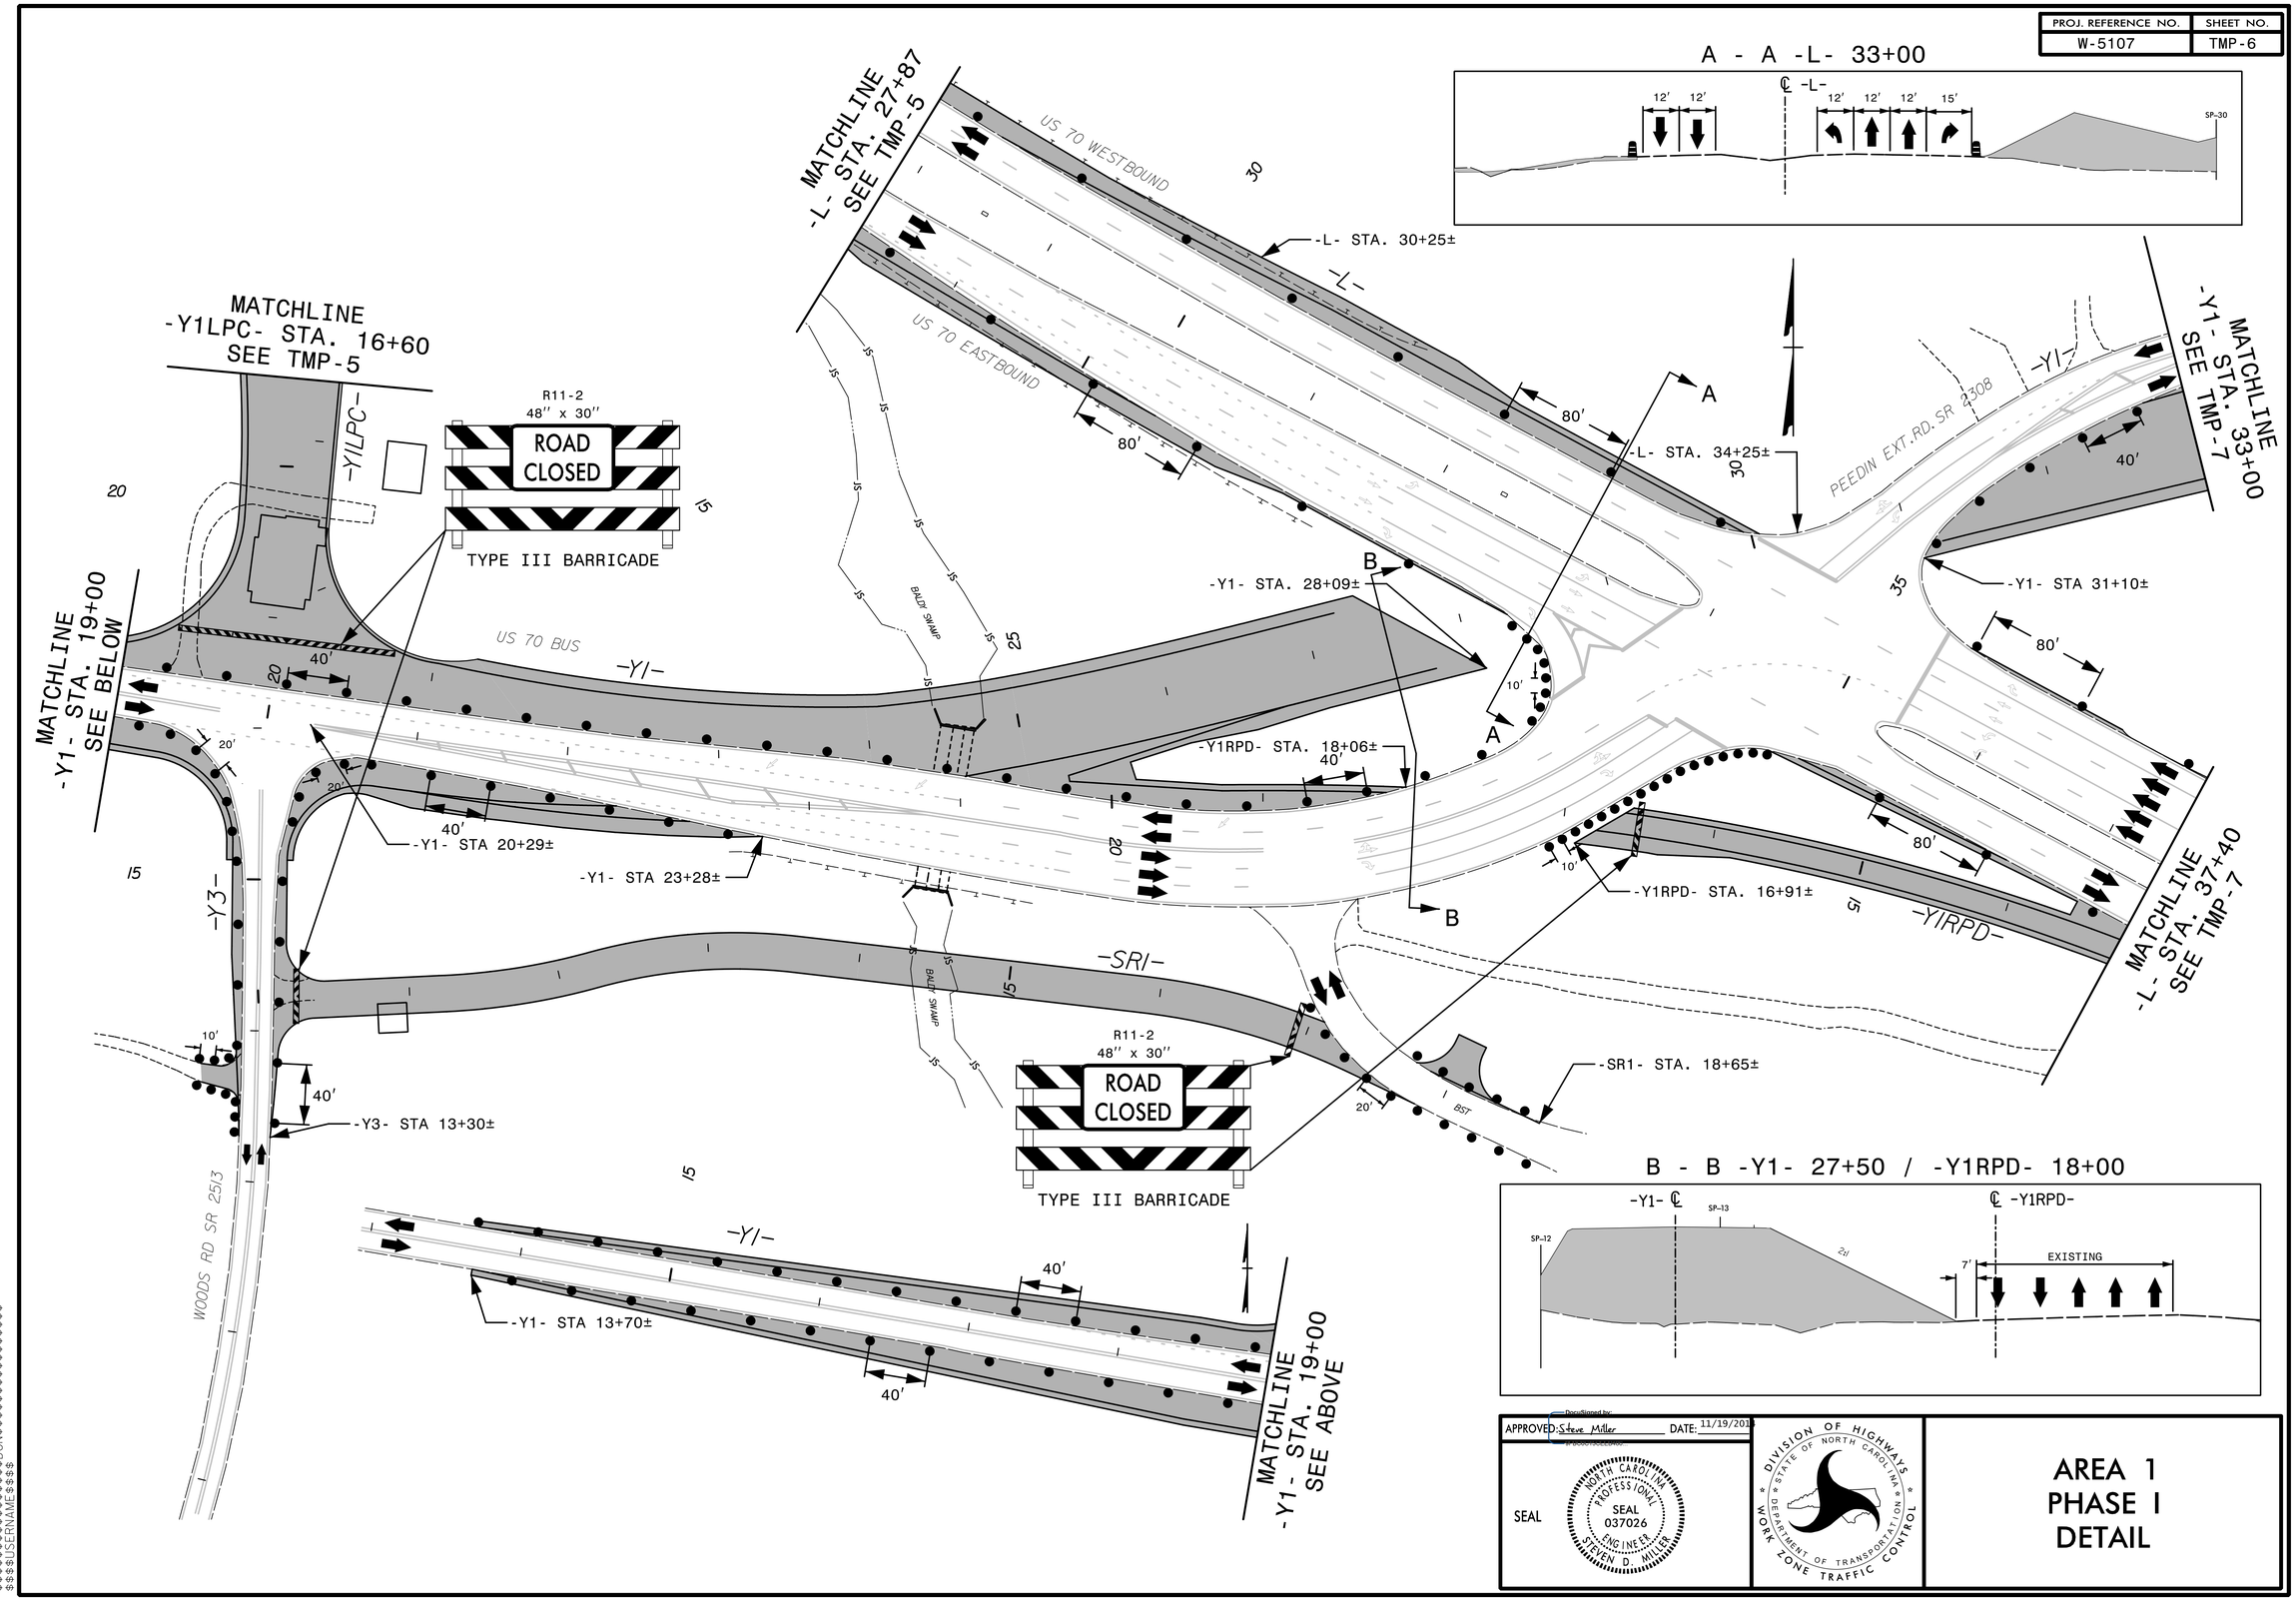

APPROVED: Steve Miller DATE: 11/19/2019

SEAL

NORTH CAROLINA PROFESSIONAL ENGINEER SEAL 037026 STEVEN D. MILLER

DIVISION OF HIGHWAYS STATE OF NORTH CAROLINA DEPARTMENT OF TRANSPORTATION WORK ZONE TRAFFIC CONTROL

AREA 1 PHASE I DETAIL

$$$$$$SYSTIME$$$$$
$$$$$$$$$$$$$$$$$$DGN$$$$$$$$$$$$$$$$$$
$$$$USERNAME$$$$