PROJ. REFERENCE NO.	SHEET NO.
W-5107	TMP-12

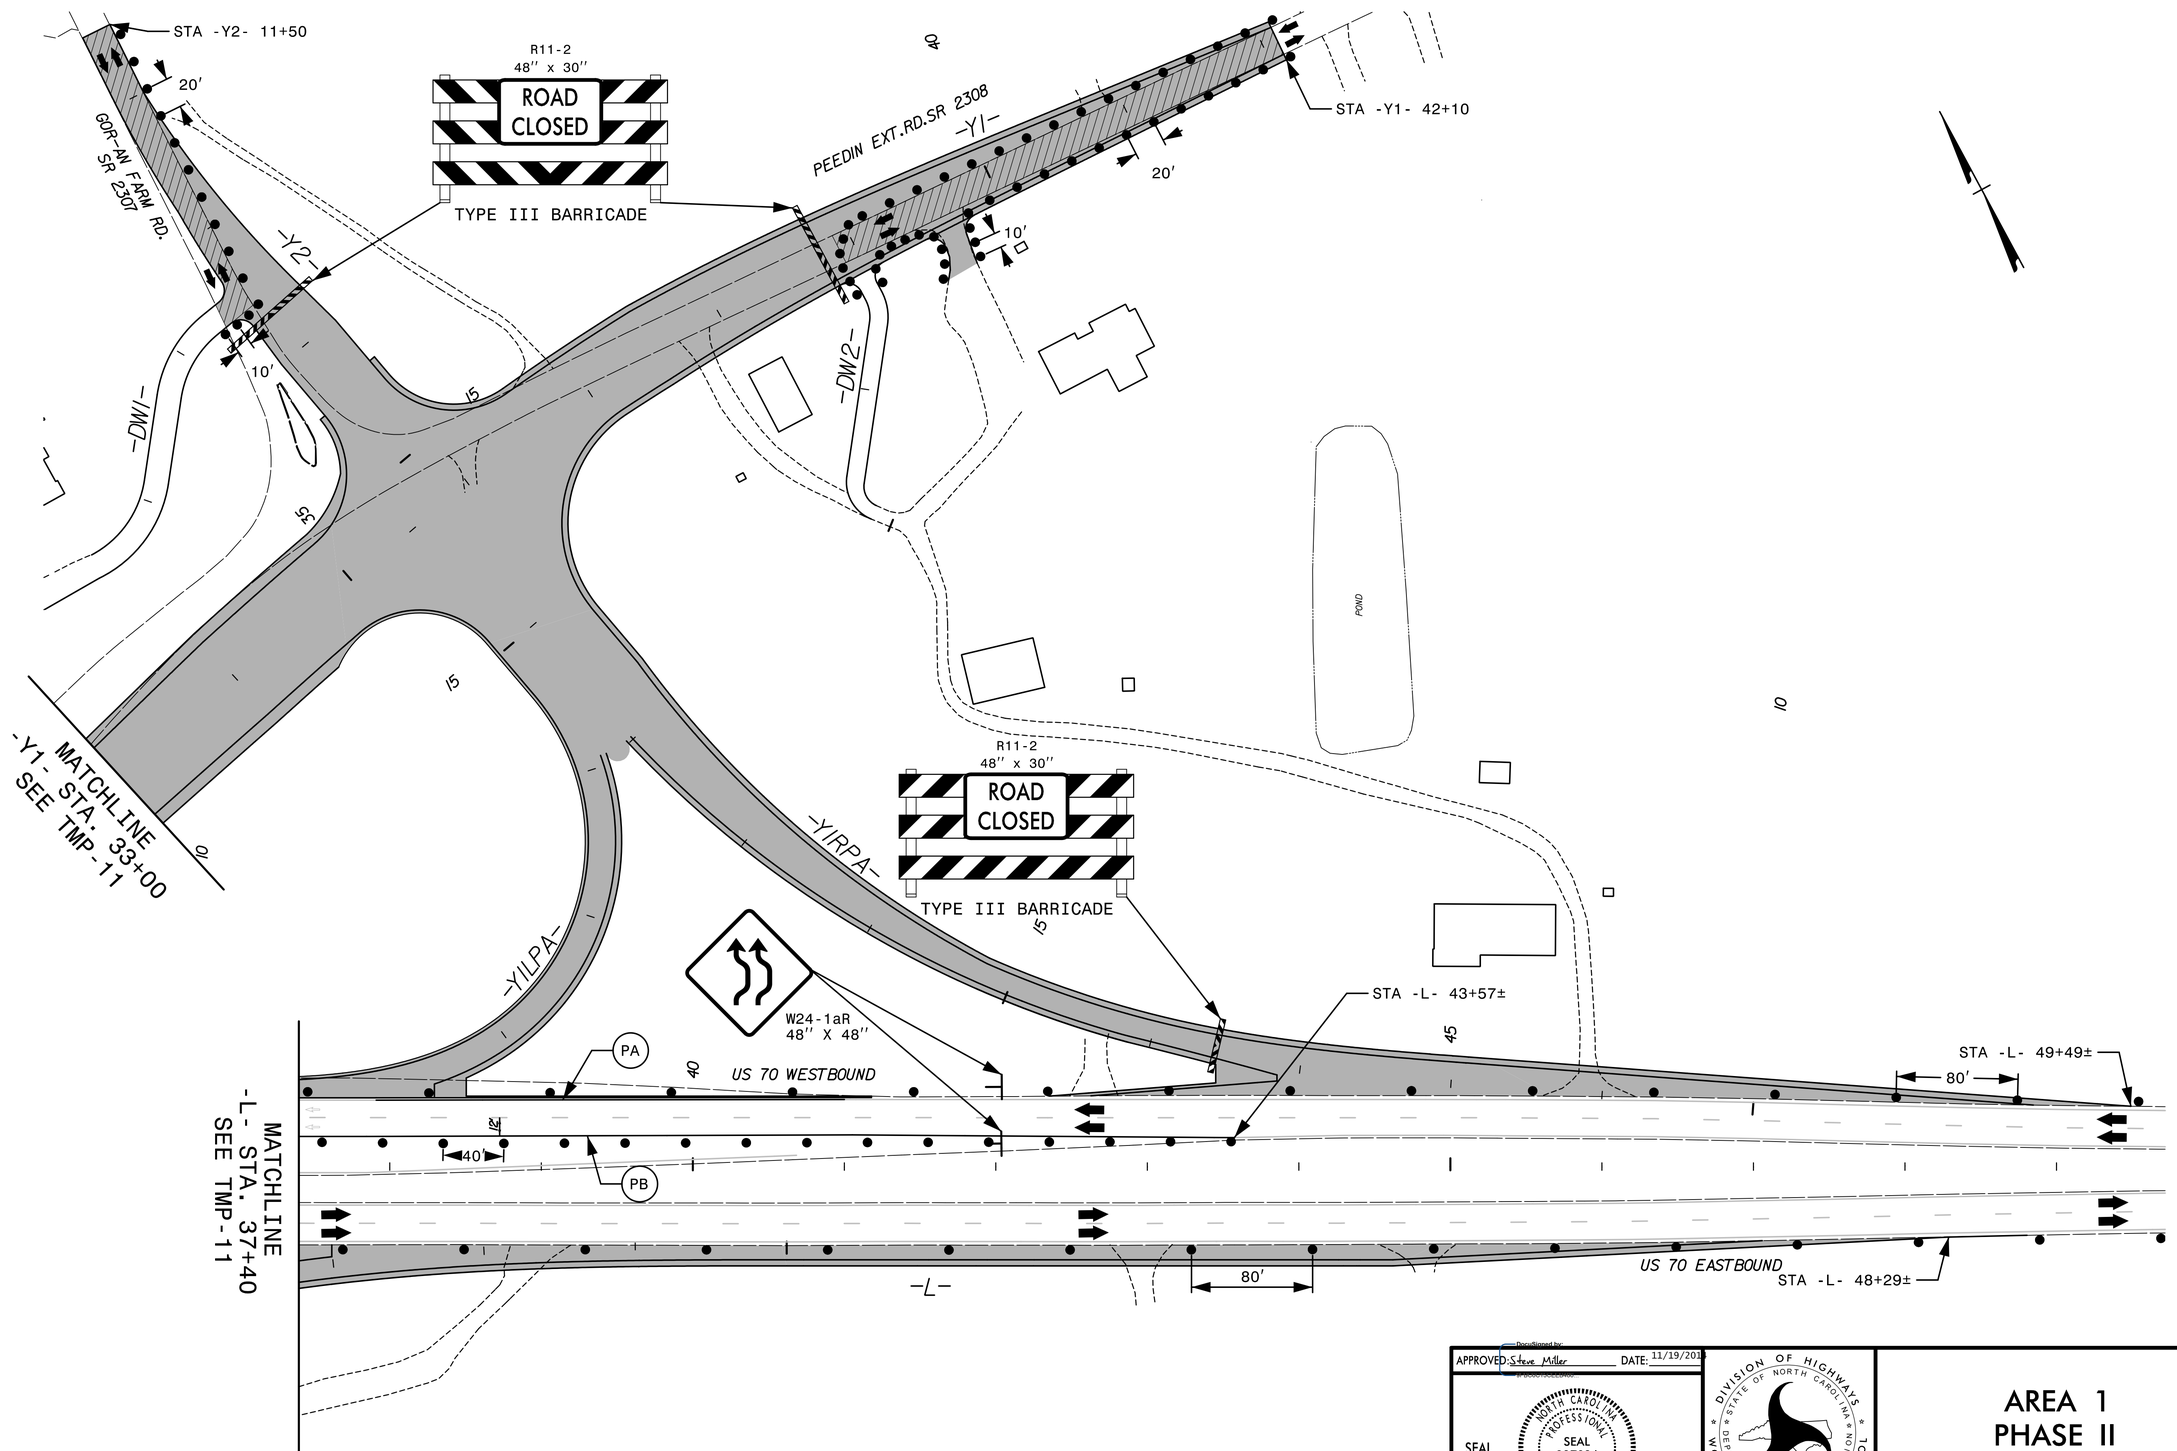

APPROVED: DocuSigned by: Steve Miller DATE: 11/19/2018

SEAL

NORTH CAROLINA PROFESSIONAL SEAL 037026 ENGINEER STEVEN D. MILLER

DIVISION OF HIGHWAYS STATE OF NORTH CAROLINA DEPARTMENT OF TRANSPORTATION WORK ZONE TRAFFIC CONTROL

AREA 1 PHASE II DETAIL

$$$$SYSTIME$$$$
$$$$