PROJ. REFERENCE NO.	SHEET NO.
W-5107	TMP-17

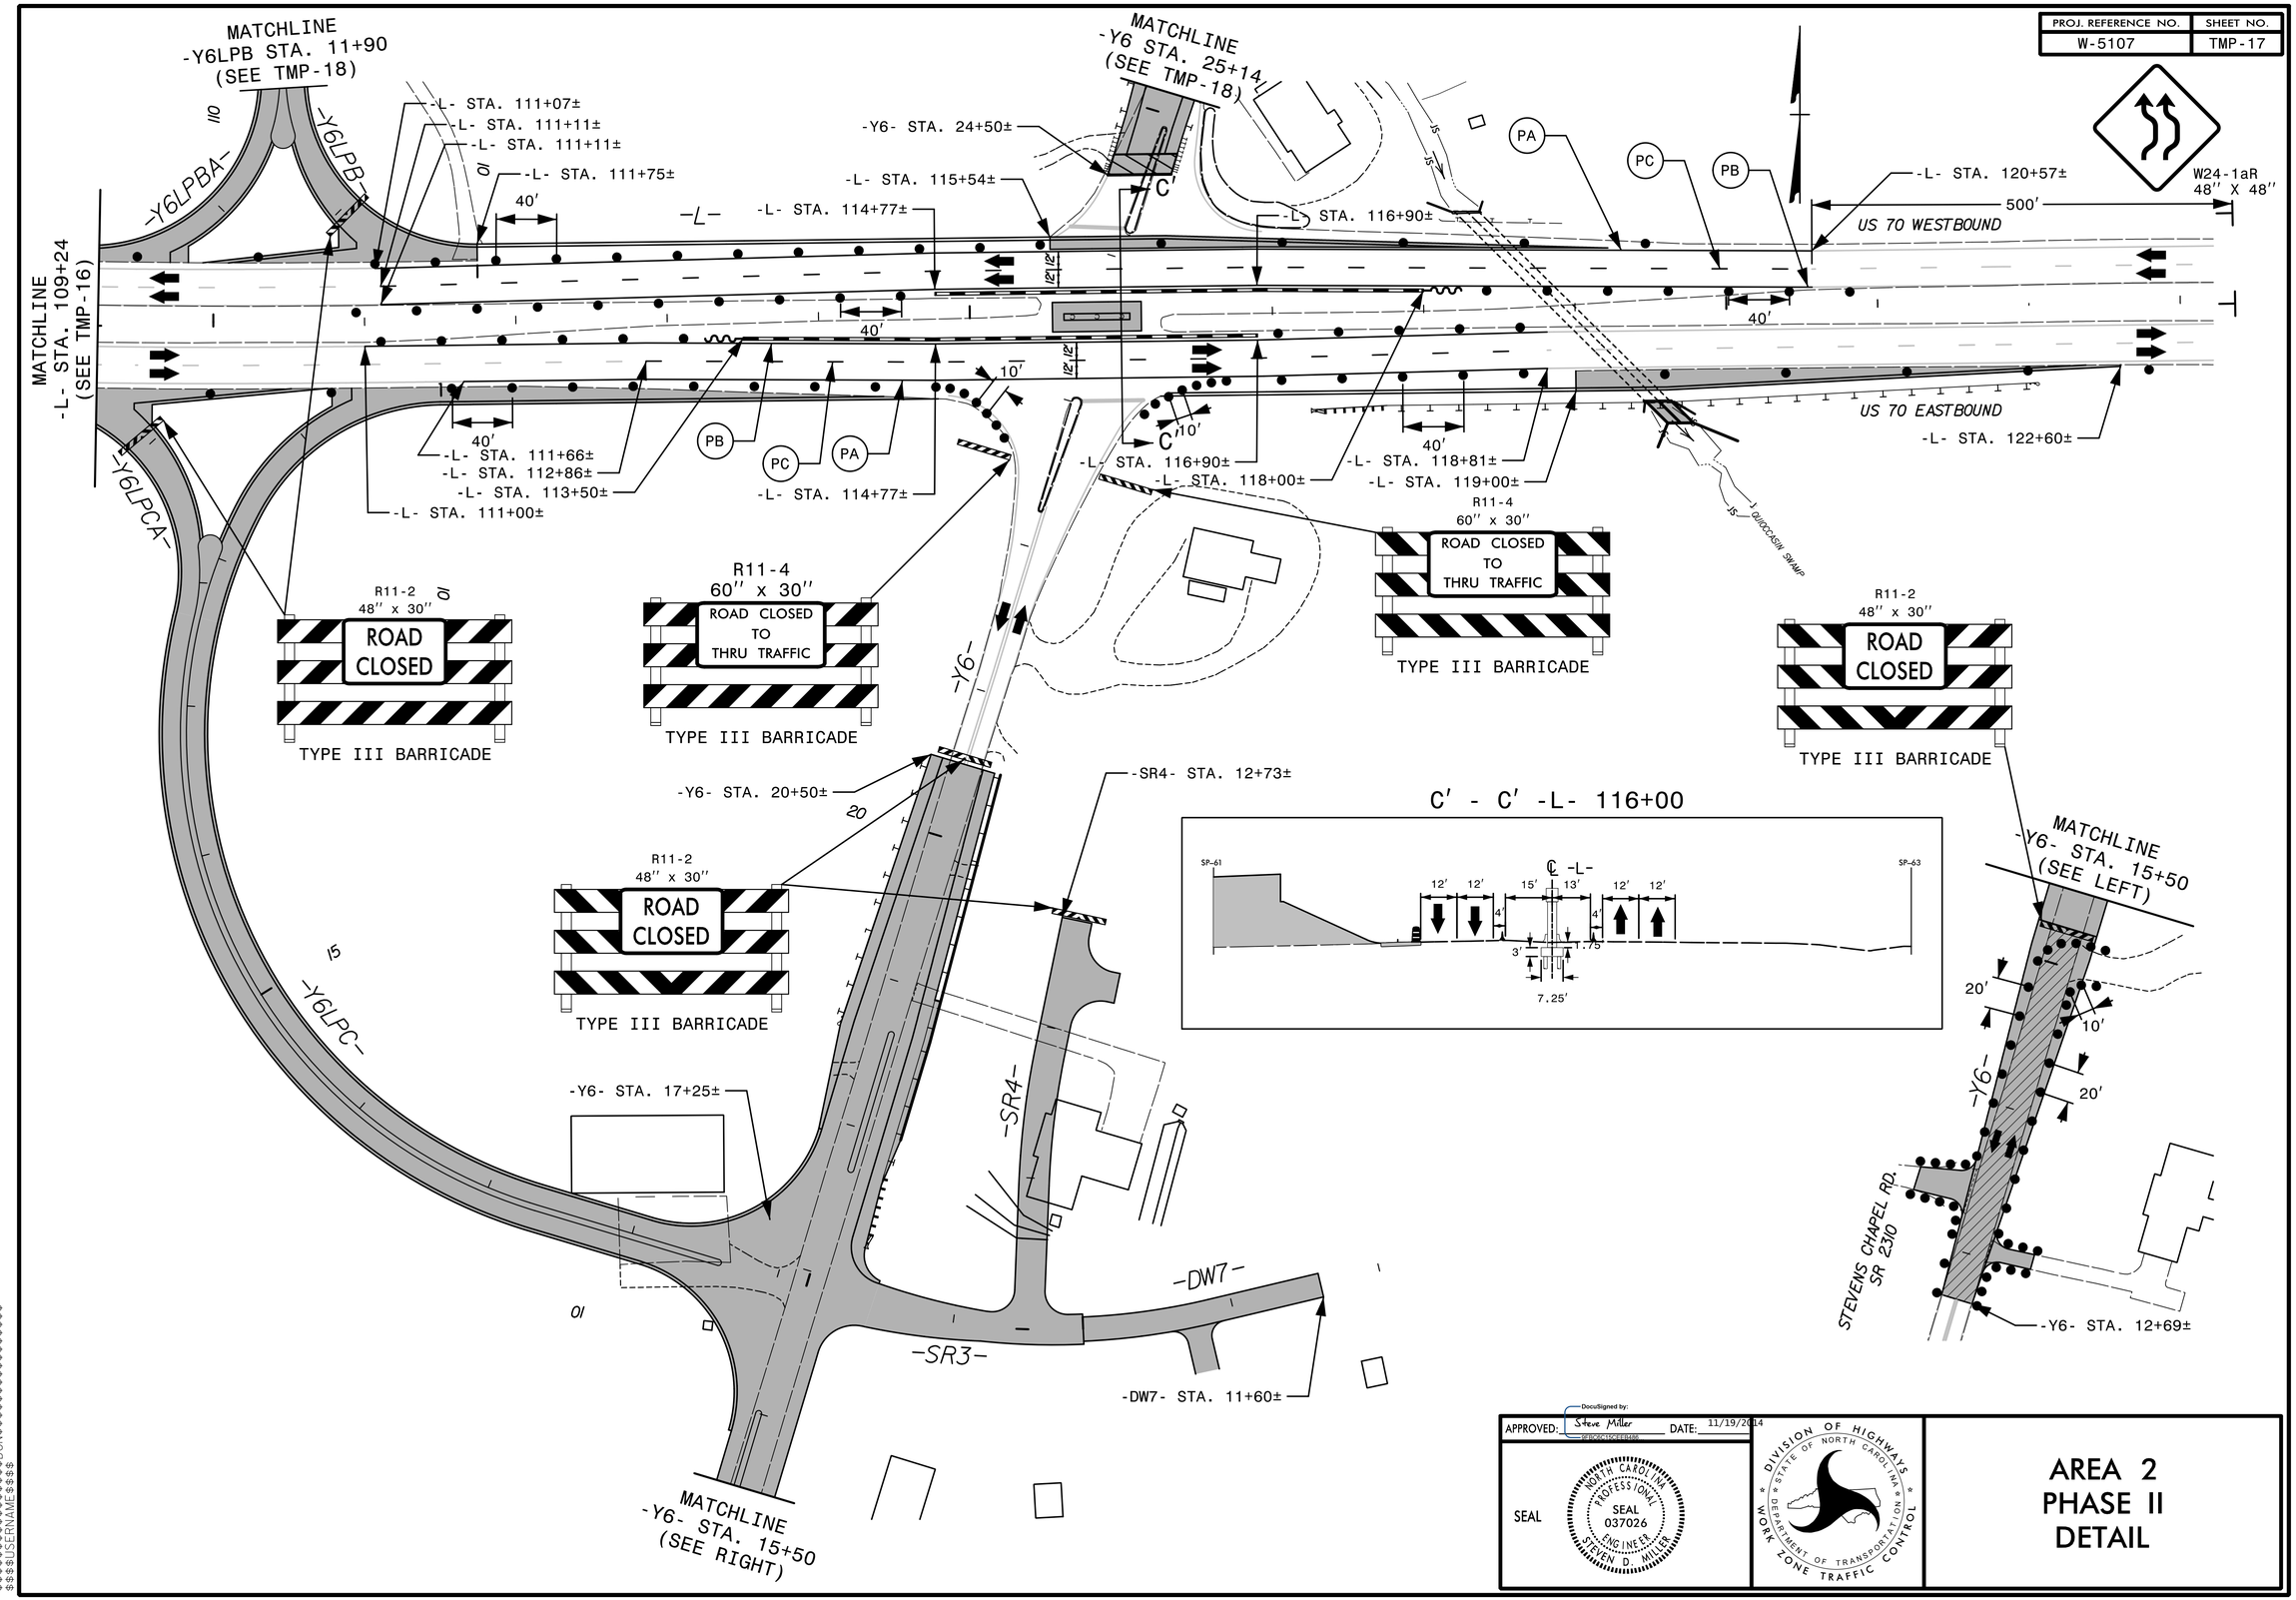

APPROVED: DocuSigned by: Steve Miller DATE: 11/19/2014

SEAL

NORTH CAROLINA PROFESSIONAL SEAL 037026 ENGINEER STEVEN D. MILLER

DIVISION OF HIGHWAYS STATE OF NORTH CAROLINA DEPARTMENT OF TRANSPORTATION WORK ZONE TRAFFIC CONTROL

AREA 2 PHASE II DETAIL

$$$$$SYSTIME$$$$$
$$$$$USERNAME$$$$
$$$$$$$$$$$$$$$$DGN$$$$$$$$$$$$$$$$$$$$