PROJ. REFERENCE NO.	SHEET NO.
W-5107	TMP-21

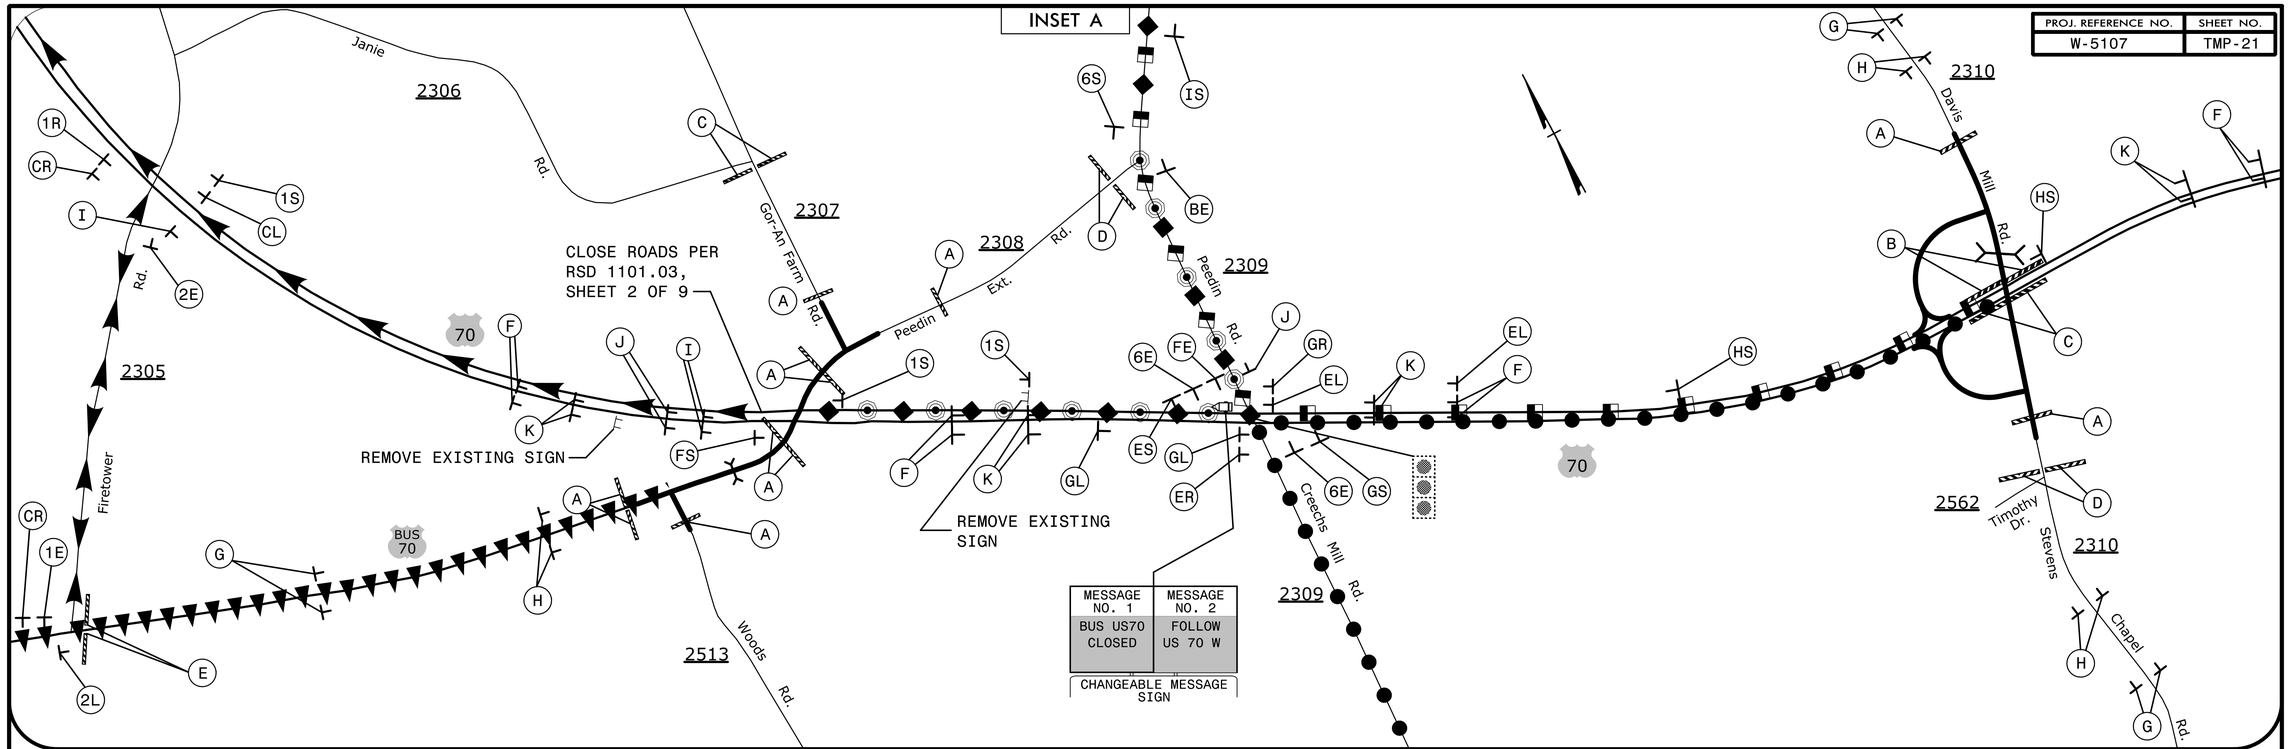

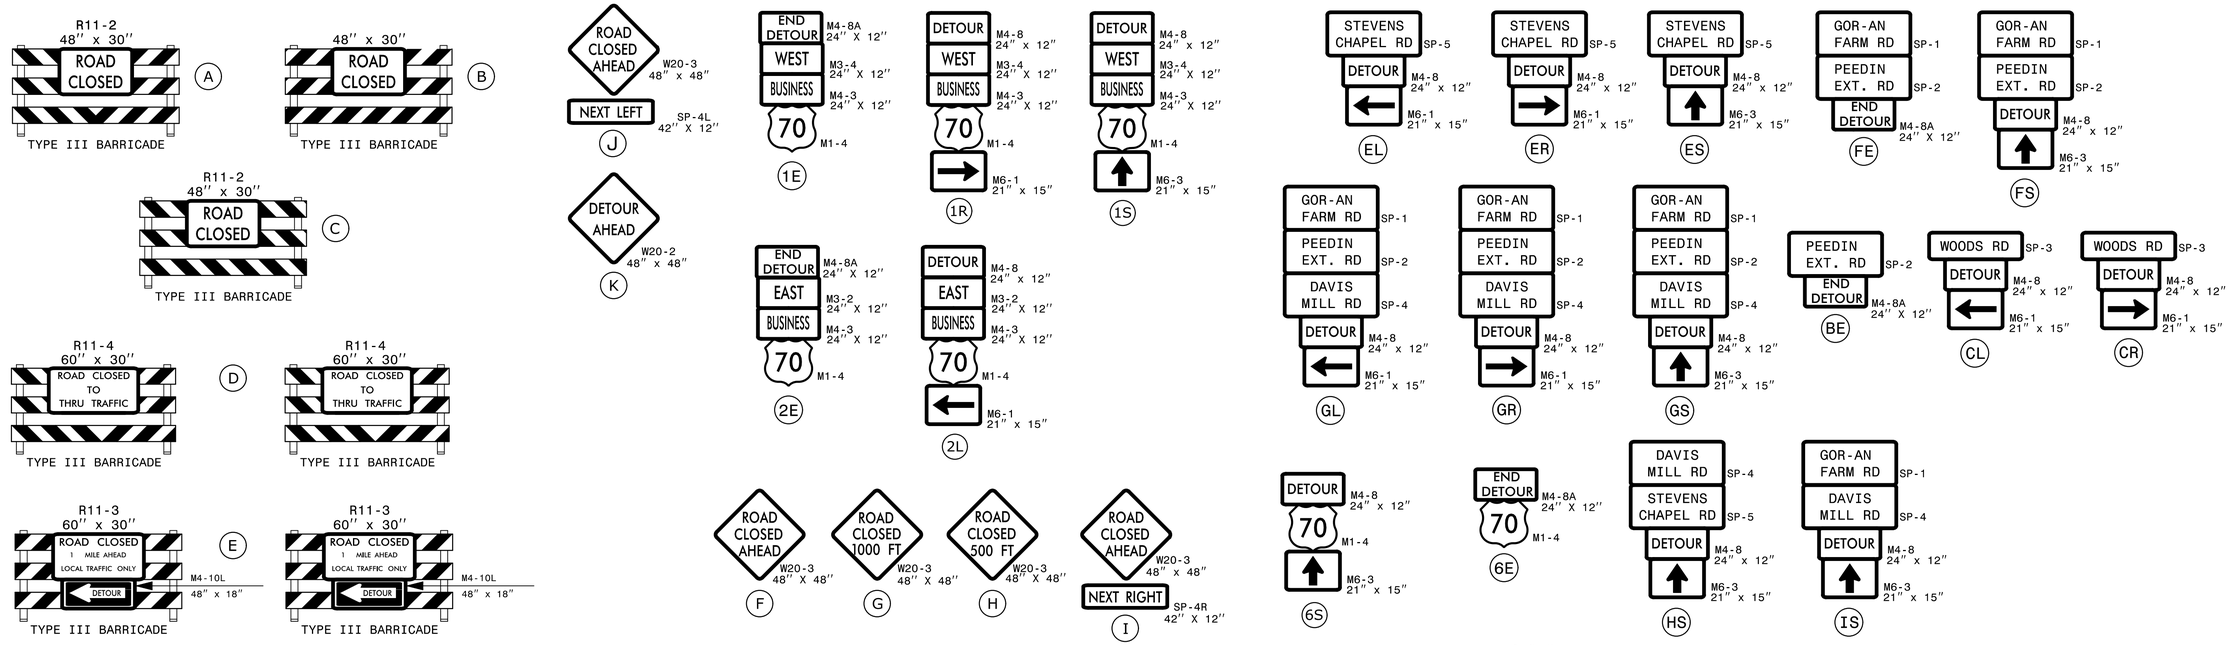

DENOTES WOODS ROAD DETOUR ROUTE (–Y3–)
DENOTES GOR–AN FARM ROAD DETOUR ROUTE (–Y2–)
DENOTES PEEDIN EXTENSION ROAD DETOUR ROUTE (–Y1–)
DENOTES STEVENS CHAPEL ROAD DETOUR ROUTE (–Y6–)
DENOTES DAVIS MILL ROAD DETOUR ROUTE (–Y6–)
DENOTES US 70 BUS DETOUR ROUTE (–Y1–)

NOTE: SEE RSD 1101.03, SHEET 1 OF 9 FOR ADVANCED WARNING SIGNAGE AND BARRICADE PLACEMENT.

Developed by:
APPROVED: Steve Miller DATE: 11/19/2014
Professional Engineer

SEAL

NORTH CAROLINA PROFESSIONAL SEAL 037026 ENGINEER STEVEN D. MILLER

DIVISION OF HIGHWAYS STATE OF NORTH CAROLINA DEPARTMENT OF TRANSPORTATION WORK ZONE TRAFFIC CONTROL

OFF–SITE DETOUR ROUTES (–Y1–),(–Y2–),(–Y3–),(–Y6–)

$$$$$$SYSTIME$$$$$
$$$$$$$$$$$$$$$$$$DGN$$$$$$$$$$$$$$$$$$$$
$$$$$$USERNAME$$$$