PROJ. REFERENCE NO.	SHEET NO.
W-5107	TMP-4

AREA 1

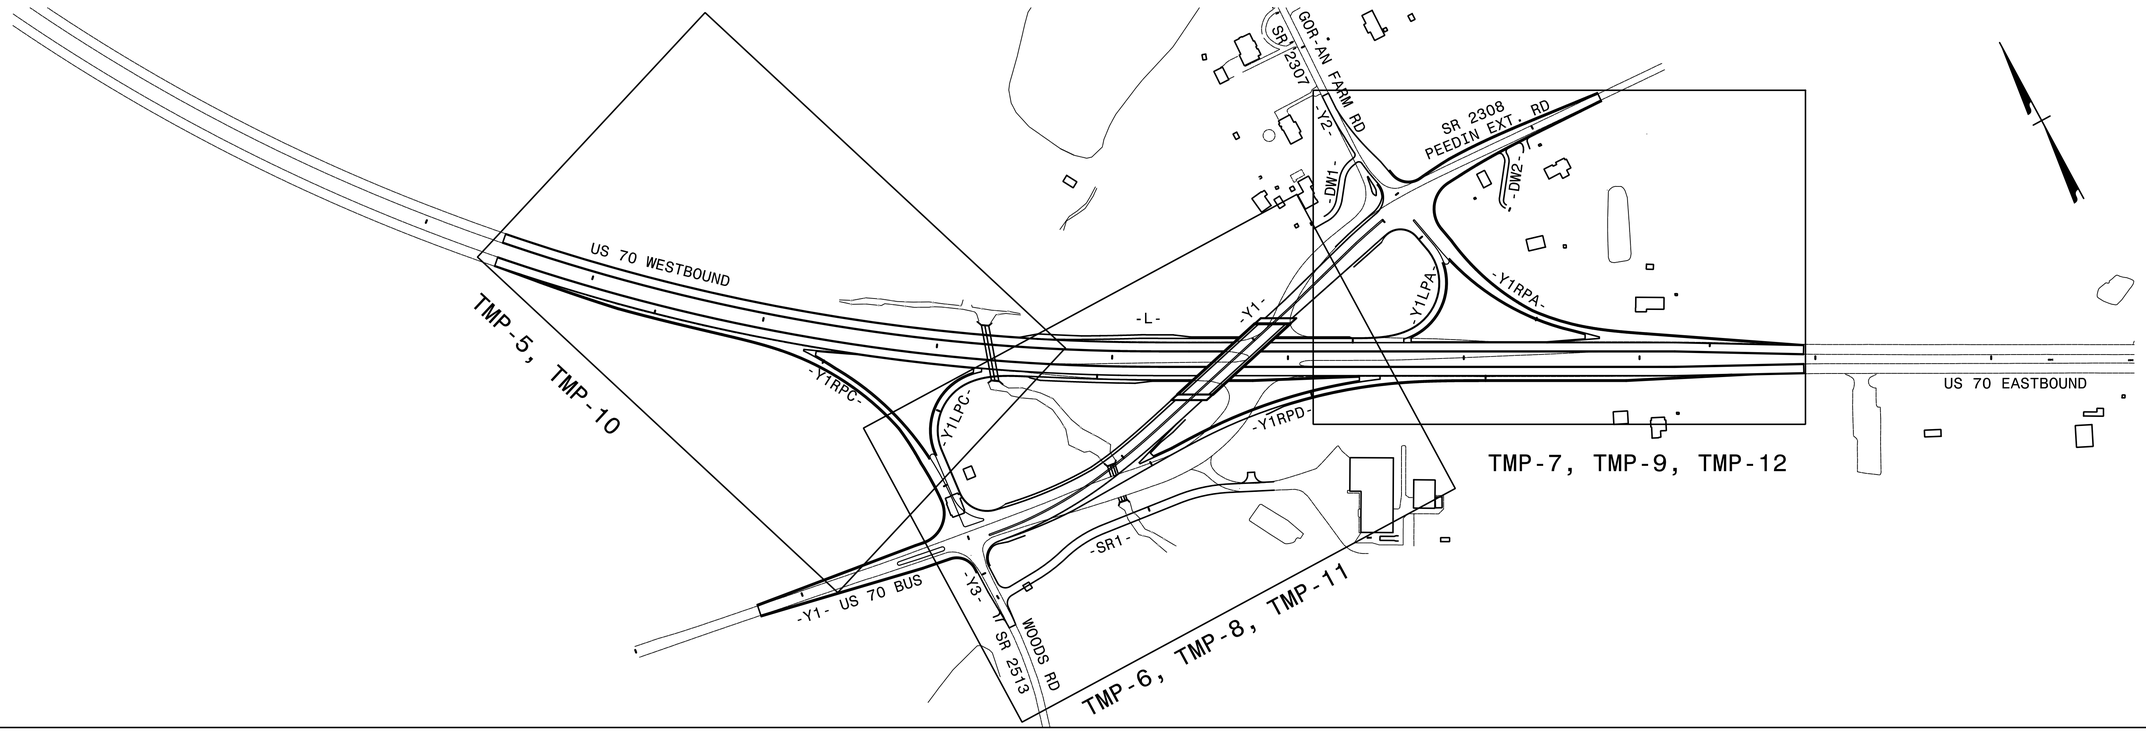

AREA 2

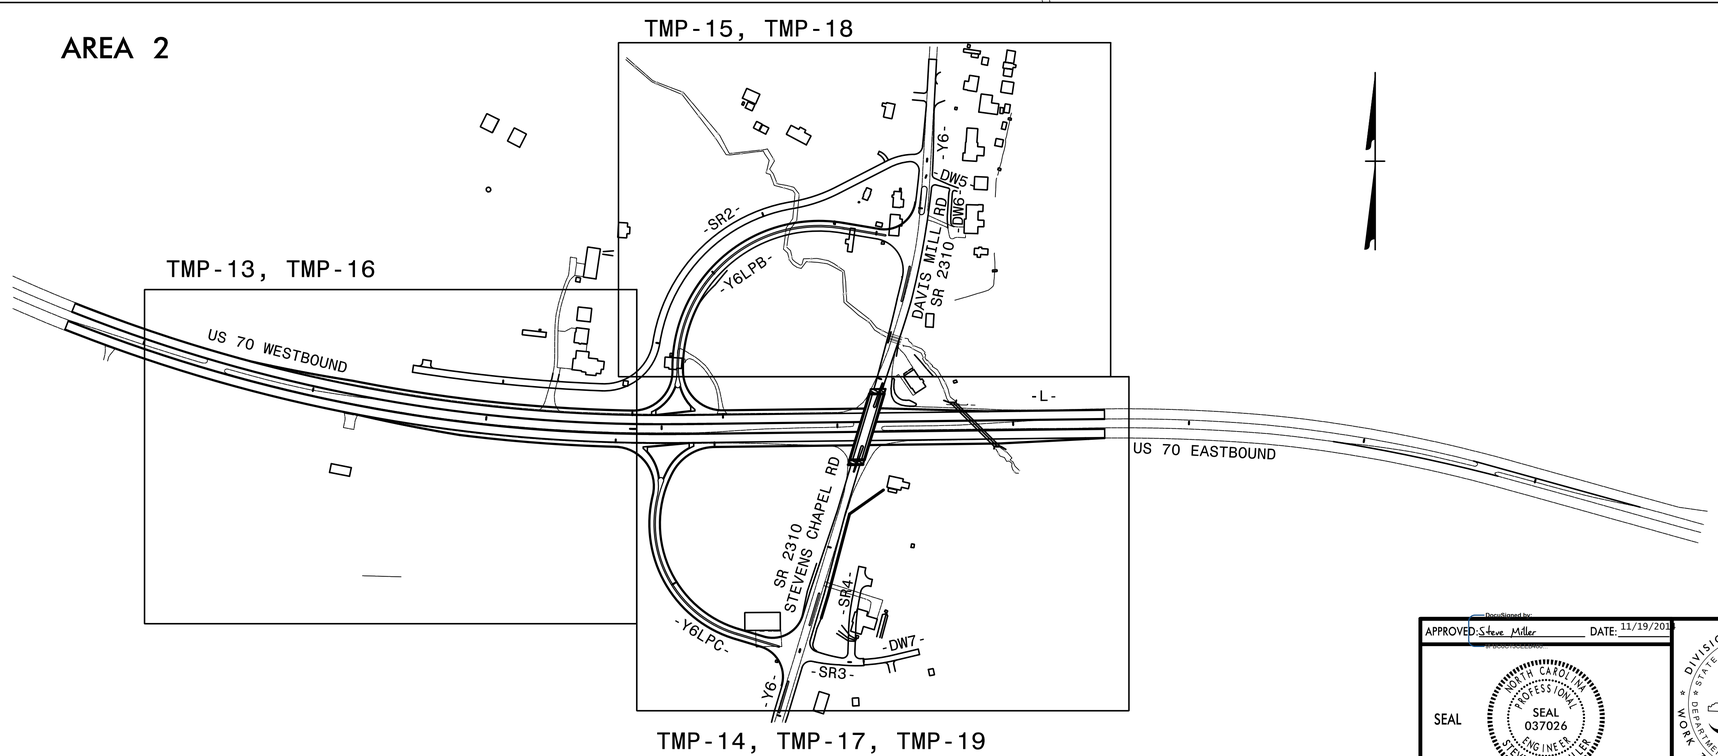

APPROVED: DocuSigned by: Steve Miller DATE: 11/19/2019

SEAL

NORTH CAROLINA PROFESSIONAL SEAL 037026 ENGINEER STEVEN D. MILLER

DIVISION OF HIGHWAYS STATE OF NORTH CAROLINA DEPARTMENT OF TRANSPORTATION WORK ZONE TRAFFIC CONTROL

OVERVIEW

$$$$$$SYSTIME$$$$$
$$$$$$$$$$$$$$$$$$$$DGN$$$$$$$$$$$$$$$$$$$$
$$$$USERNAME$$$$