PROJ. REFERENCE NO.	SHEET NO.
W-5107	TMP-19

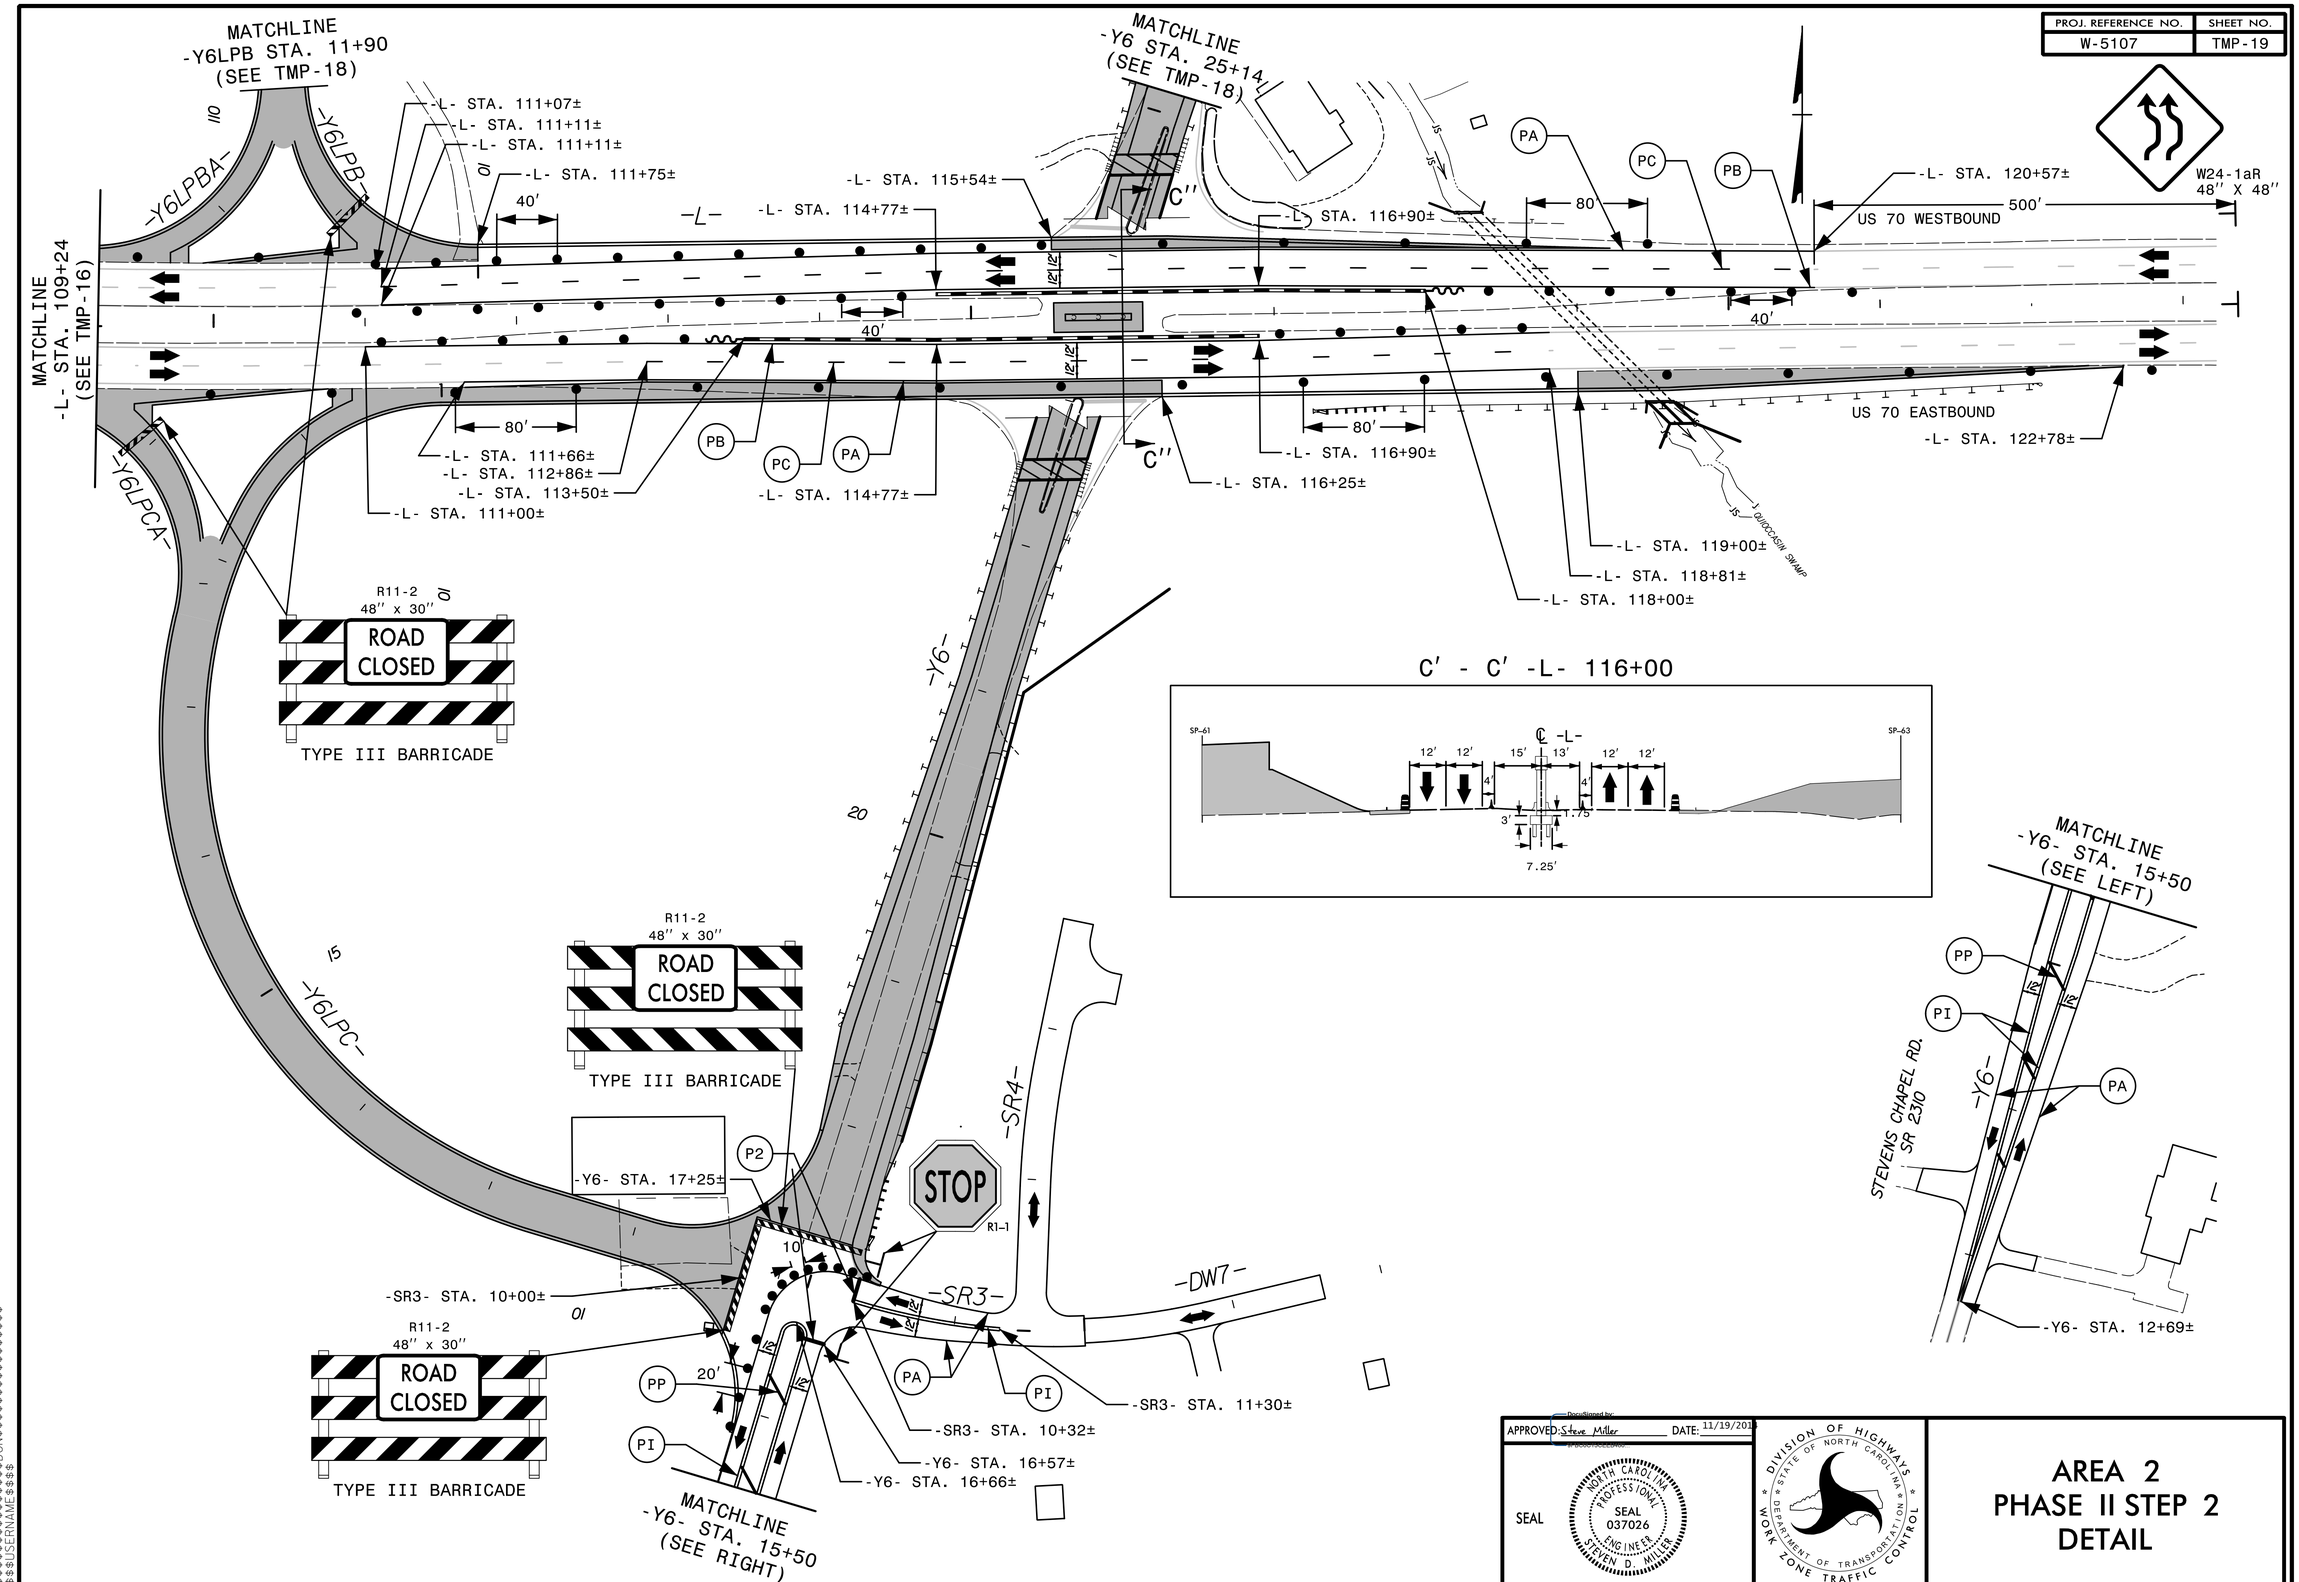

APPROVED: Steve Miller DATE: 11/19/2014

Digitally signed by Steve Miller
DN: cn=Steve Miller, o=NCDOT, ou=Division of Highways, c=US
Date: 2014.11.19 08:42:00 -05'00'

SEAL

NORTH CAROLINA PROFESSIONAL SEAL 037026 ENGINEER STEVEN D. MILLER

DIVISION OF HIGHWAYS
STATE OF NORTH CAROLINA
DEPARTMENT OF TRANSPORTATION
WORK ZONE TRAFFIC CONTROL

AREA 2
PHASE II STEP 2
DETAIL

$$$$$SYSTIME$$$$$
$$$$$$$$$$$$$$$$$$DGN$$$$$$$$$$$$$$$$$$$$
$$$$USERNAME$$$$