PROJ. REFERENCE NO.	SHEET NO.
W-5107	TMP-13

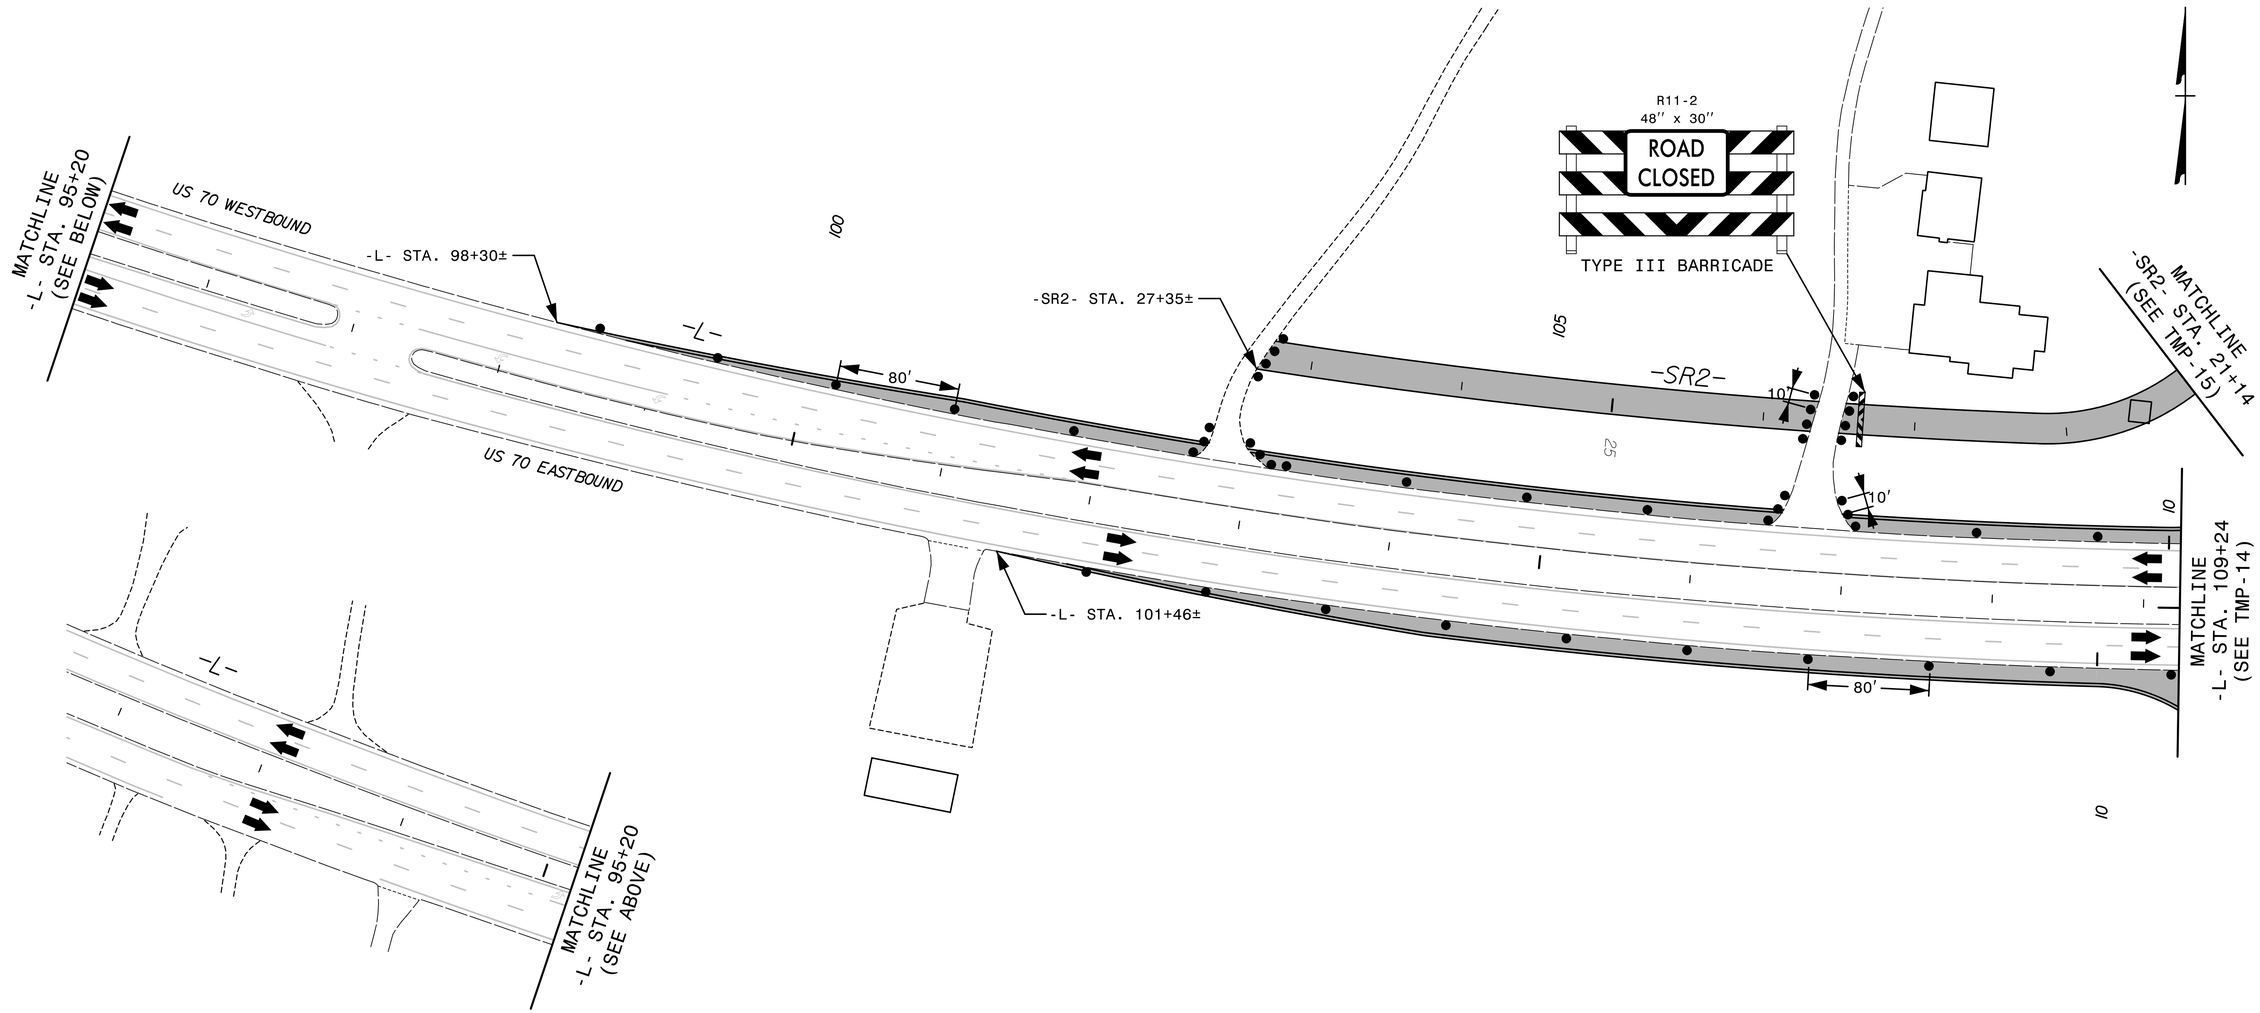

APPROVED: Steve Miller DATE: 11/19/2019

SEAL

NORTH CAROLINA PROFESSIONAL SEAL 037026 ENGINEER STEVEN D. MILLER

DIVISION OF HIGHWAYS
STATE OF NORTH CAROLINA
DEPARTMENT OF TRANSPORTATION
WORK ZONE TRAFFIC CONTROL

AREA 2
PHASE I
DETAIL

$$$$SYSTIME$$$$
$$$$DGN$$$$
$$$$USERNAME$$$$