DocuSign Envelope ID: B5DA9B33-0114-4C69-9775-8979B4520D3F

TIP NO.	SHEET NO.
W-5107	PMP-4

APPROVED: DocuSigned by: Zhaolong Ting 9778E960033A8... 1/9/2015

DATE:

SEAL

NORTH CAROLINA PROFESSIONAL SEAL 032179 ENGINEER ZHAOLONG TING

WSP
Transportation & Infrastructure
15401 Weston Parkway, Suite 100 • Cary, NC 27513
Tel: 919.678.0035 Fax: 919.678.0206
NC License No. F-0891

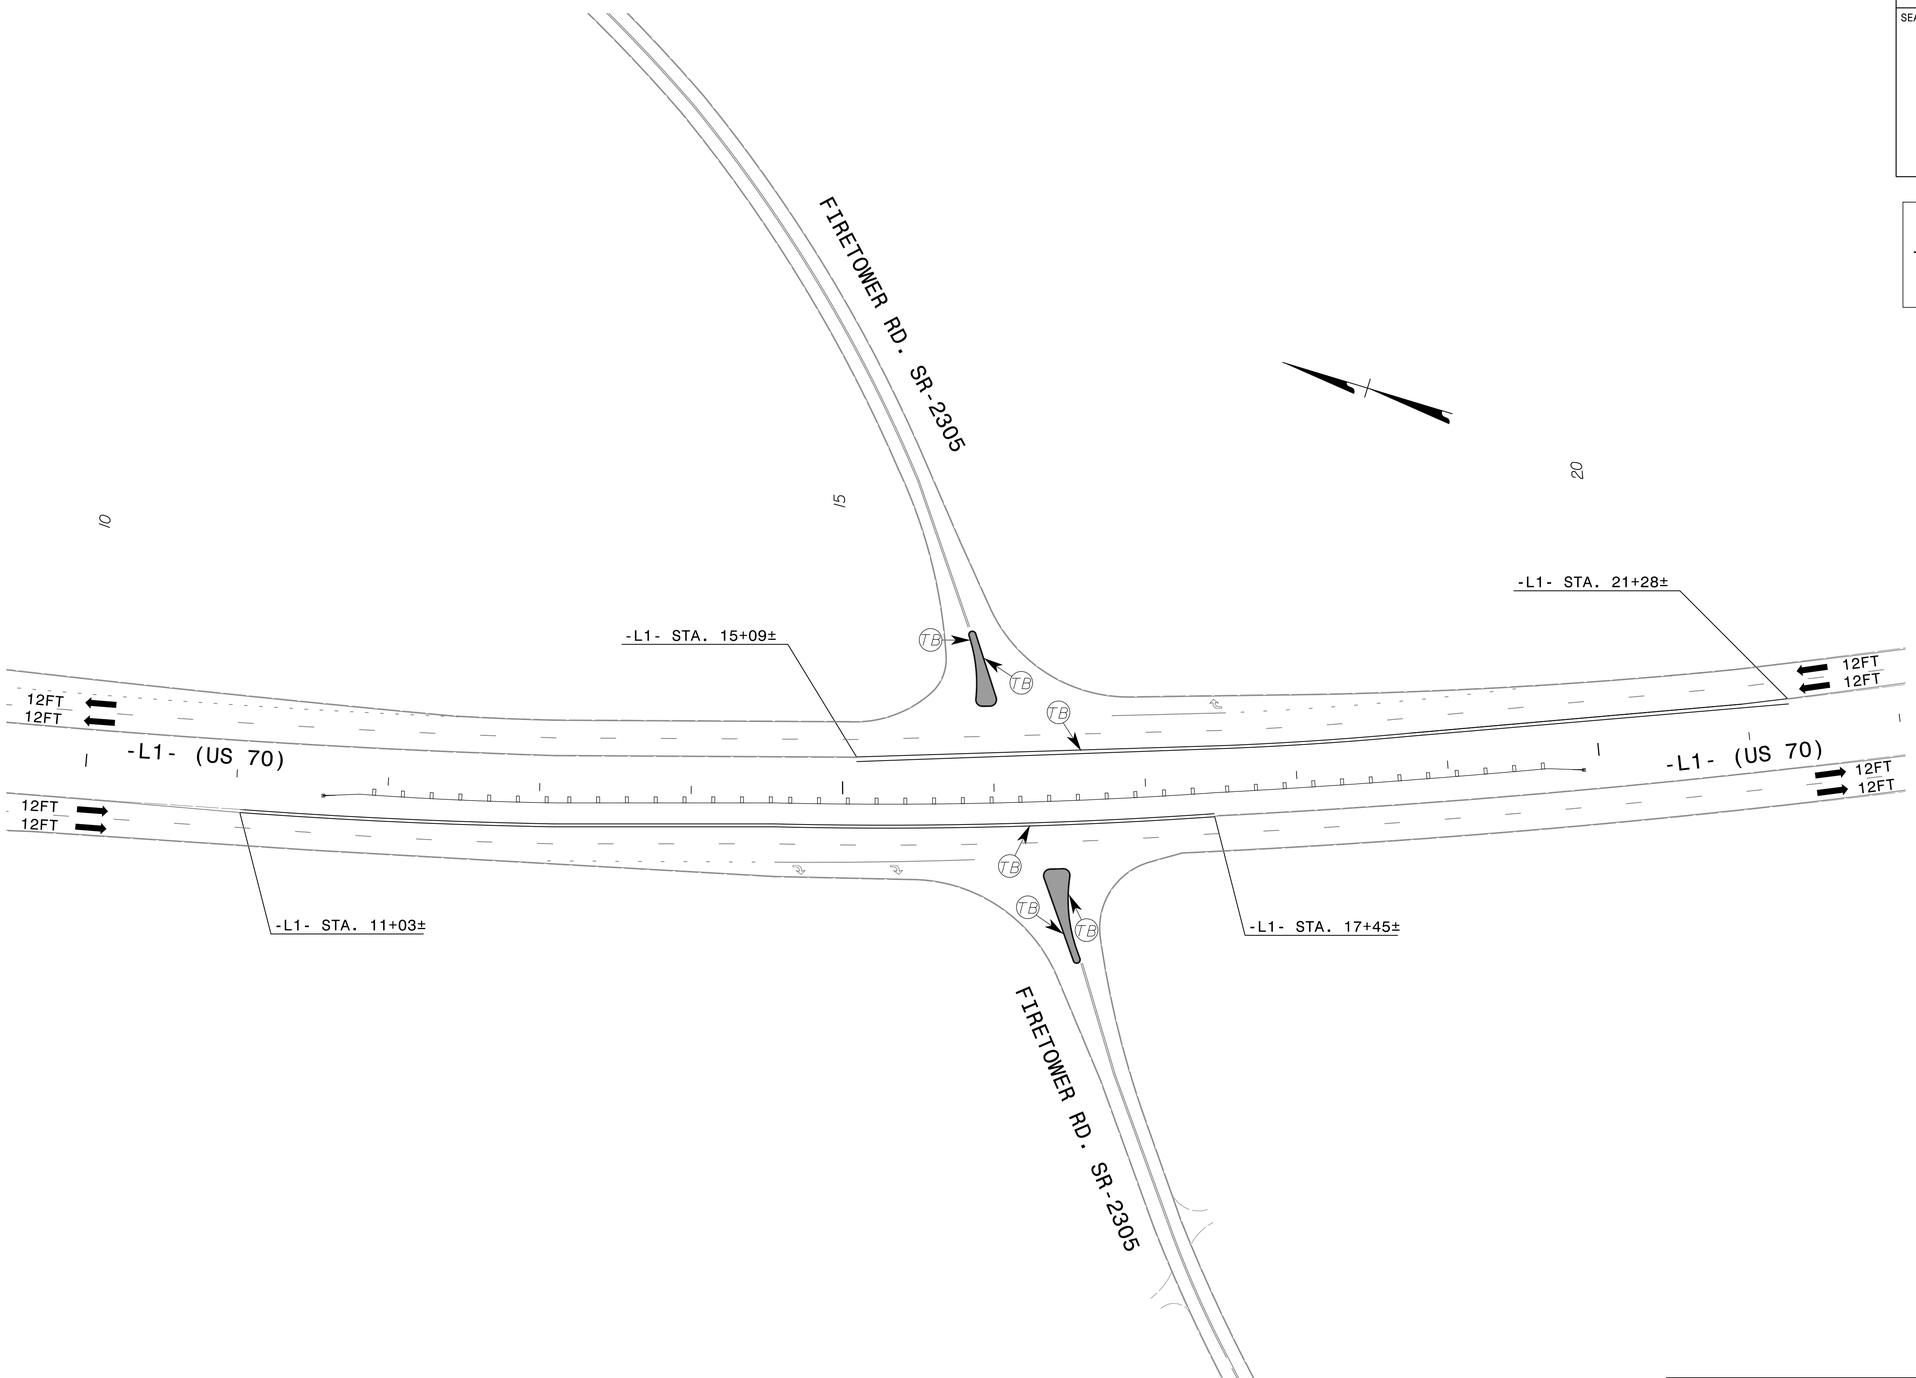

PAVEMENT MARKING PLAN

10/24/2014
R:\W5107\Traffic\Signing\CADD\Signing Layout Plans\W5107_Sgn_PMP_phs_4.dgn
usha:04407