TIP NO.	SHEET NO.
W-5107	PMP-4G

APPROVED: _____

DATE: _____

SEAL

NORTH CAROLINA PROFESSIONAL SEAL 032179 ENGINEER ZHAOLONG TENG

WSP
Transportation & Infrastructure
15401 Weston Parkway, Suite 100 • Cary, NC 27513
Tel: 919.678.0035 Fax: 919.678.0206
NC License No. F-0891

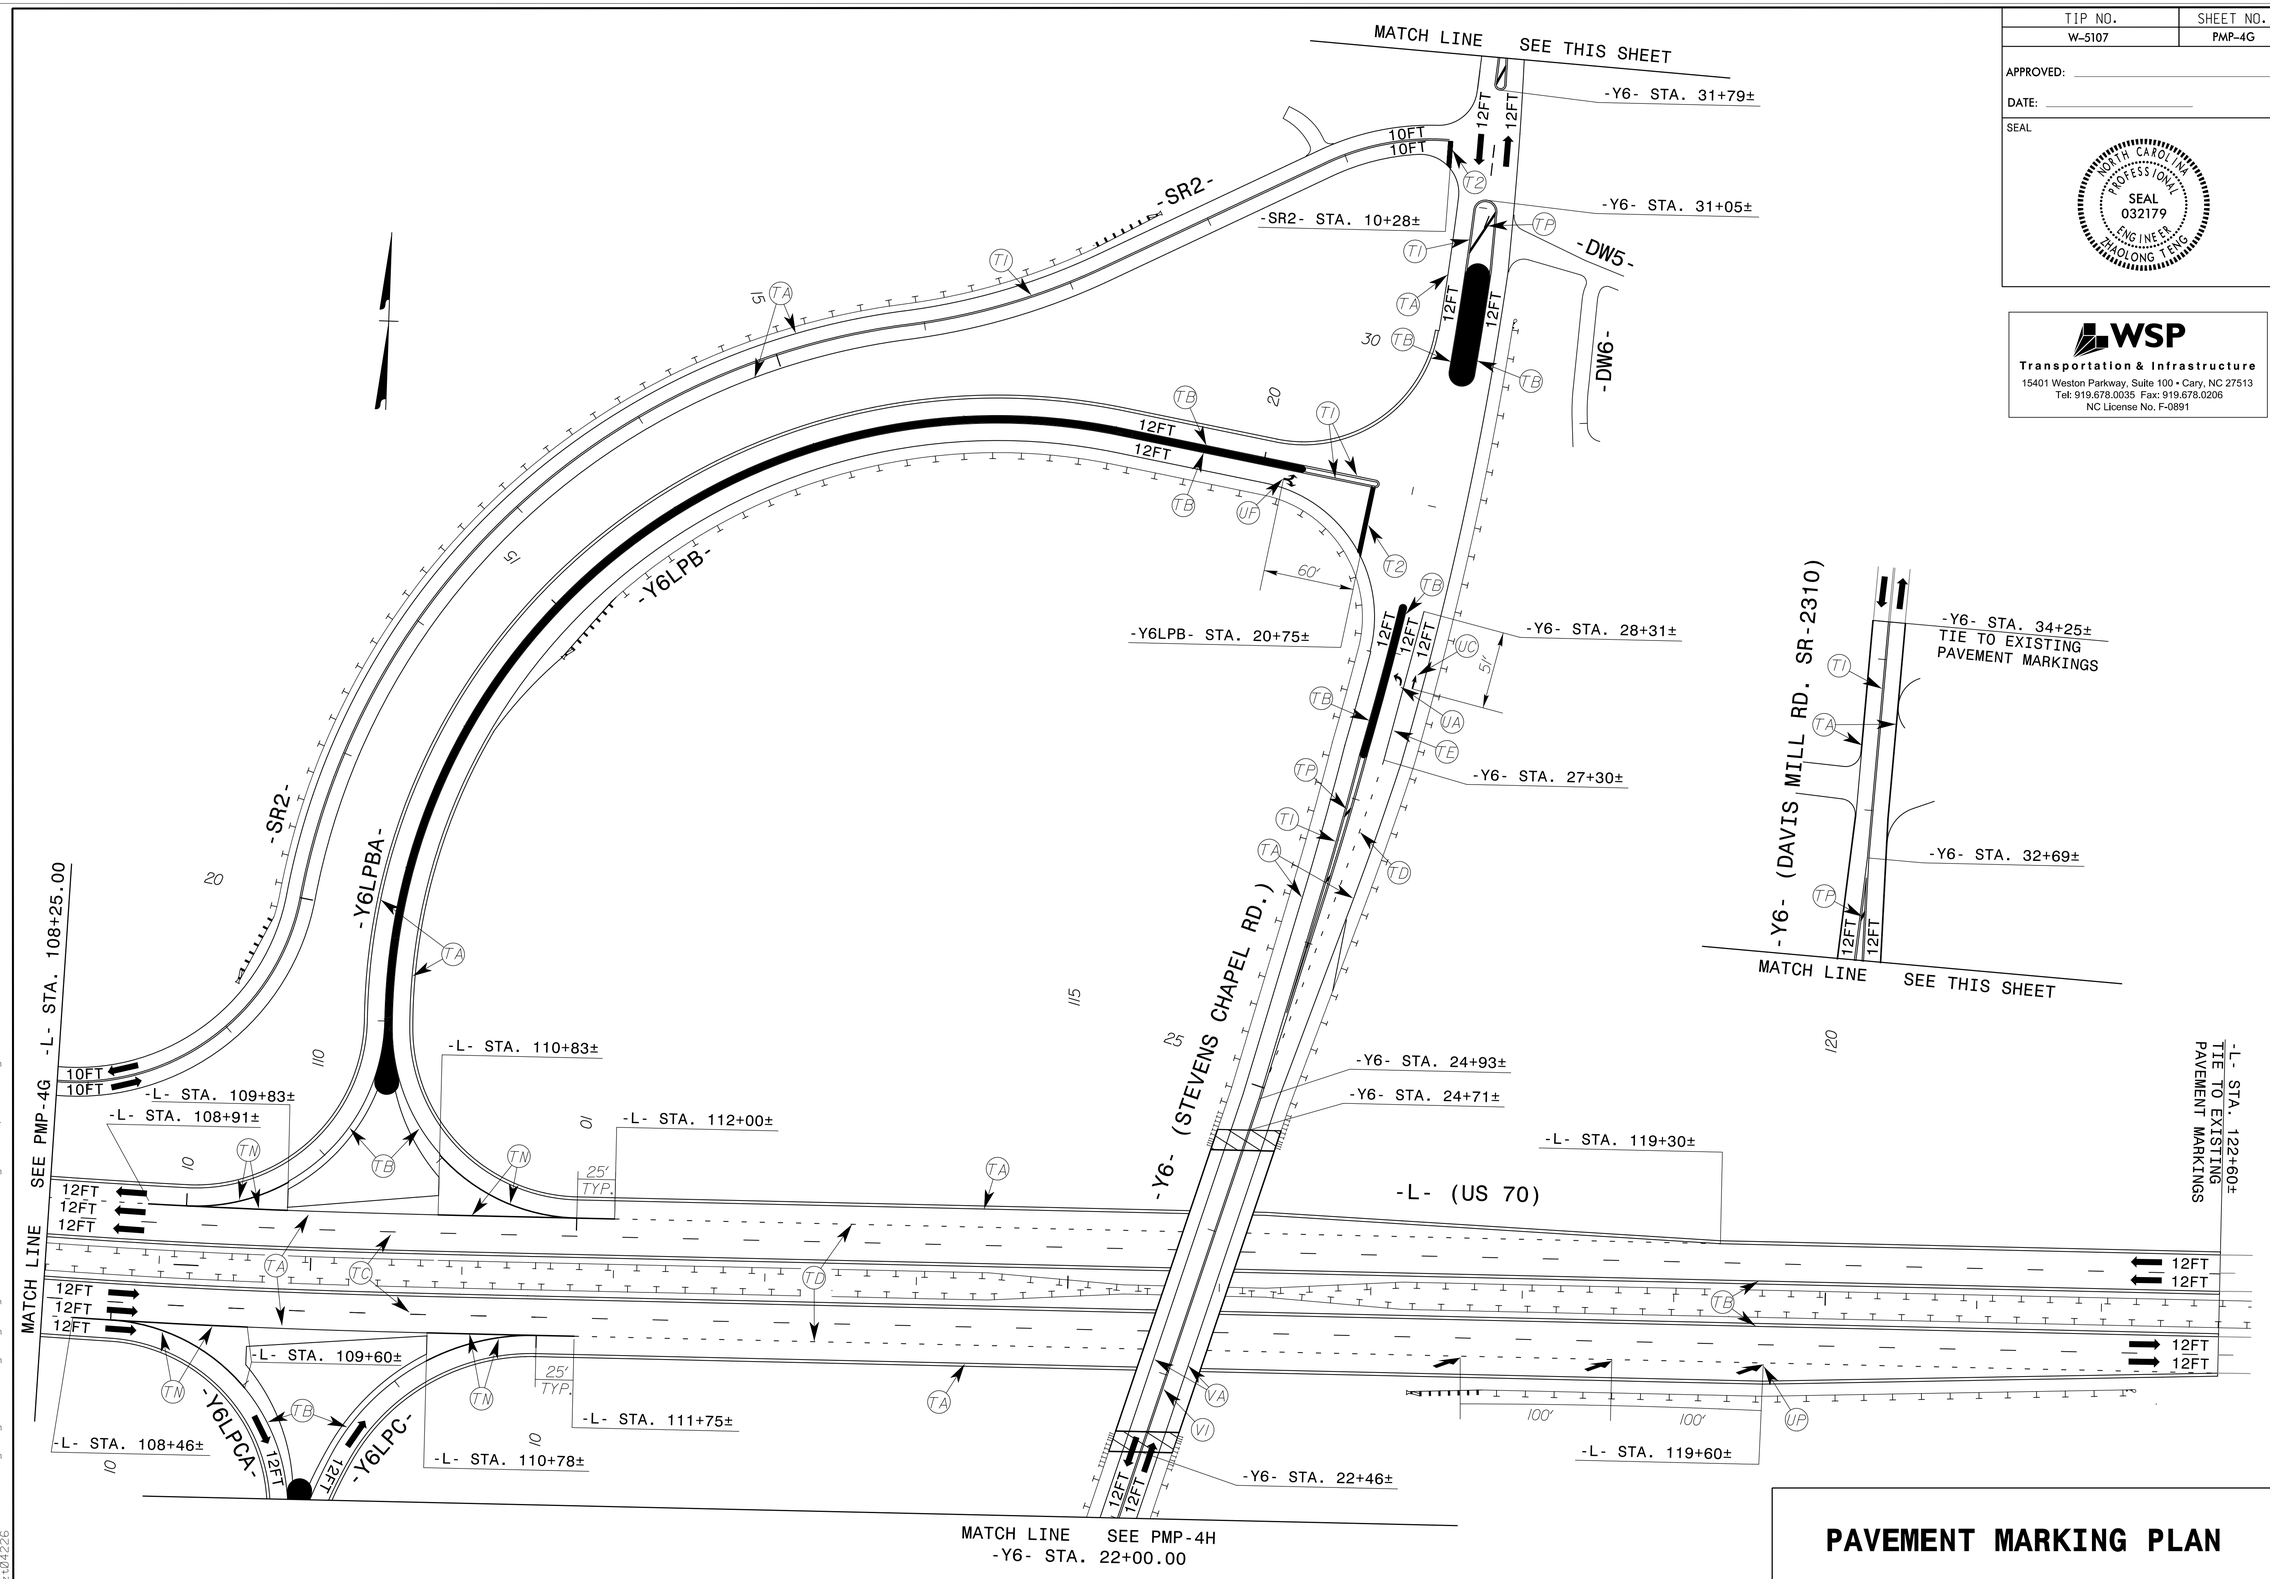

PAVEMENT MARKING PLAN

11/1/2014
R:\W5107\Traffic\Signing\CADD\Signing Layout Plans\W5107_Sgn_PMP_phs_4G.dgn
usz1042 26