DocuSign Envelope ID: 268F0F23-276C-4493-AB8B-D3278FC954E4

TIP NO.	SHEET NO.
W-5107	PMP-4F

APPROVED: DocuSigned by: Zhaolong Ting 9778EB6090334A8...

DATE: 12/12/2014

SEAL

NORTH CAROLINA PROFESSIONAL SEAL 032179 ENGINEER ZHAOLONG TING

WSP
Transportation & Infrastructure
15401 Weston Parkway, Suite 100 • Cary, NC 27513
Tel: 919.678.0035 Fax: 919.678.0206
NC License No. F-0891

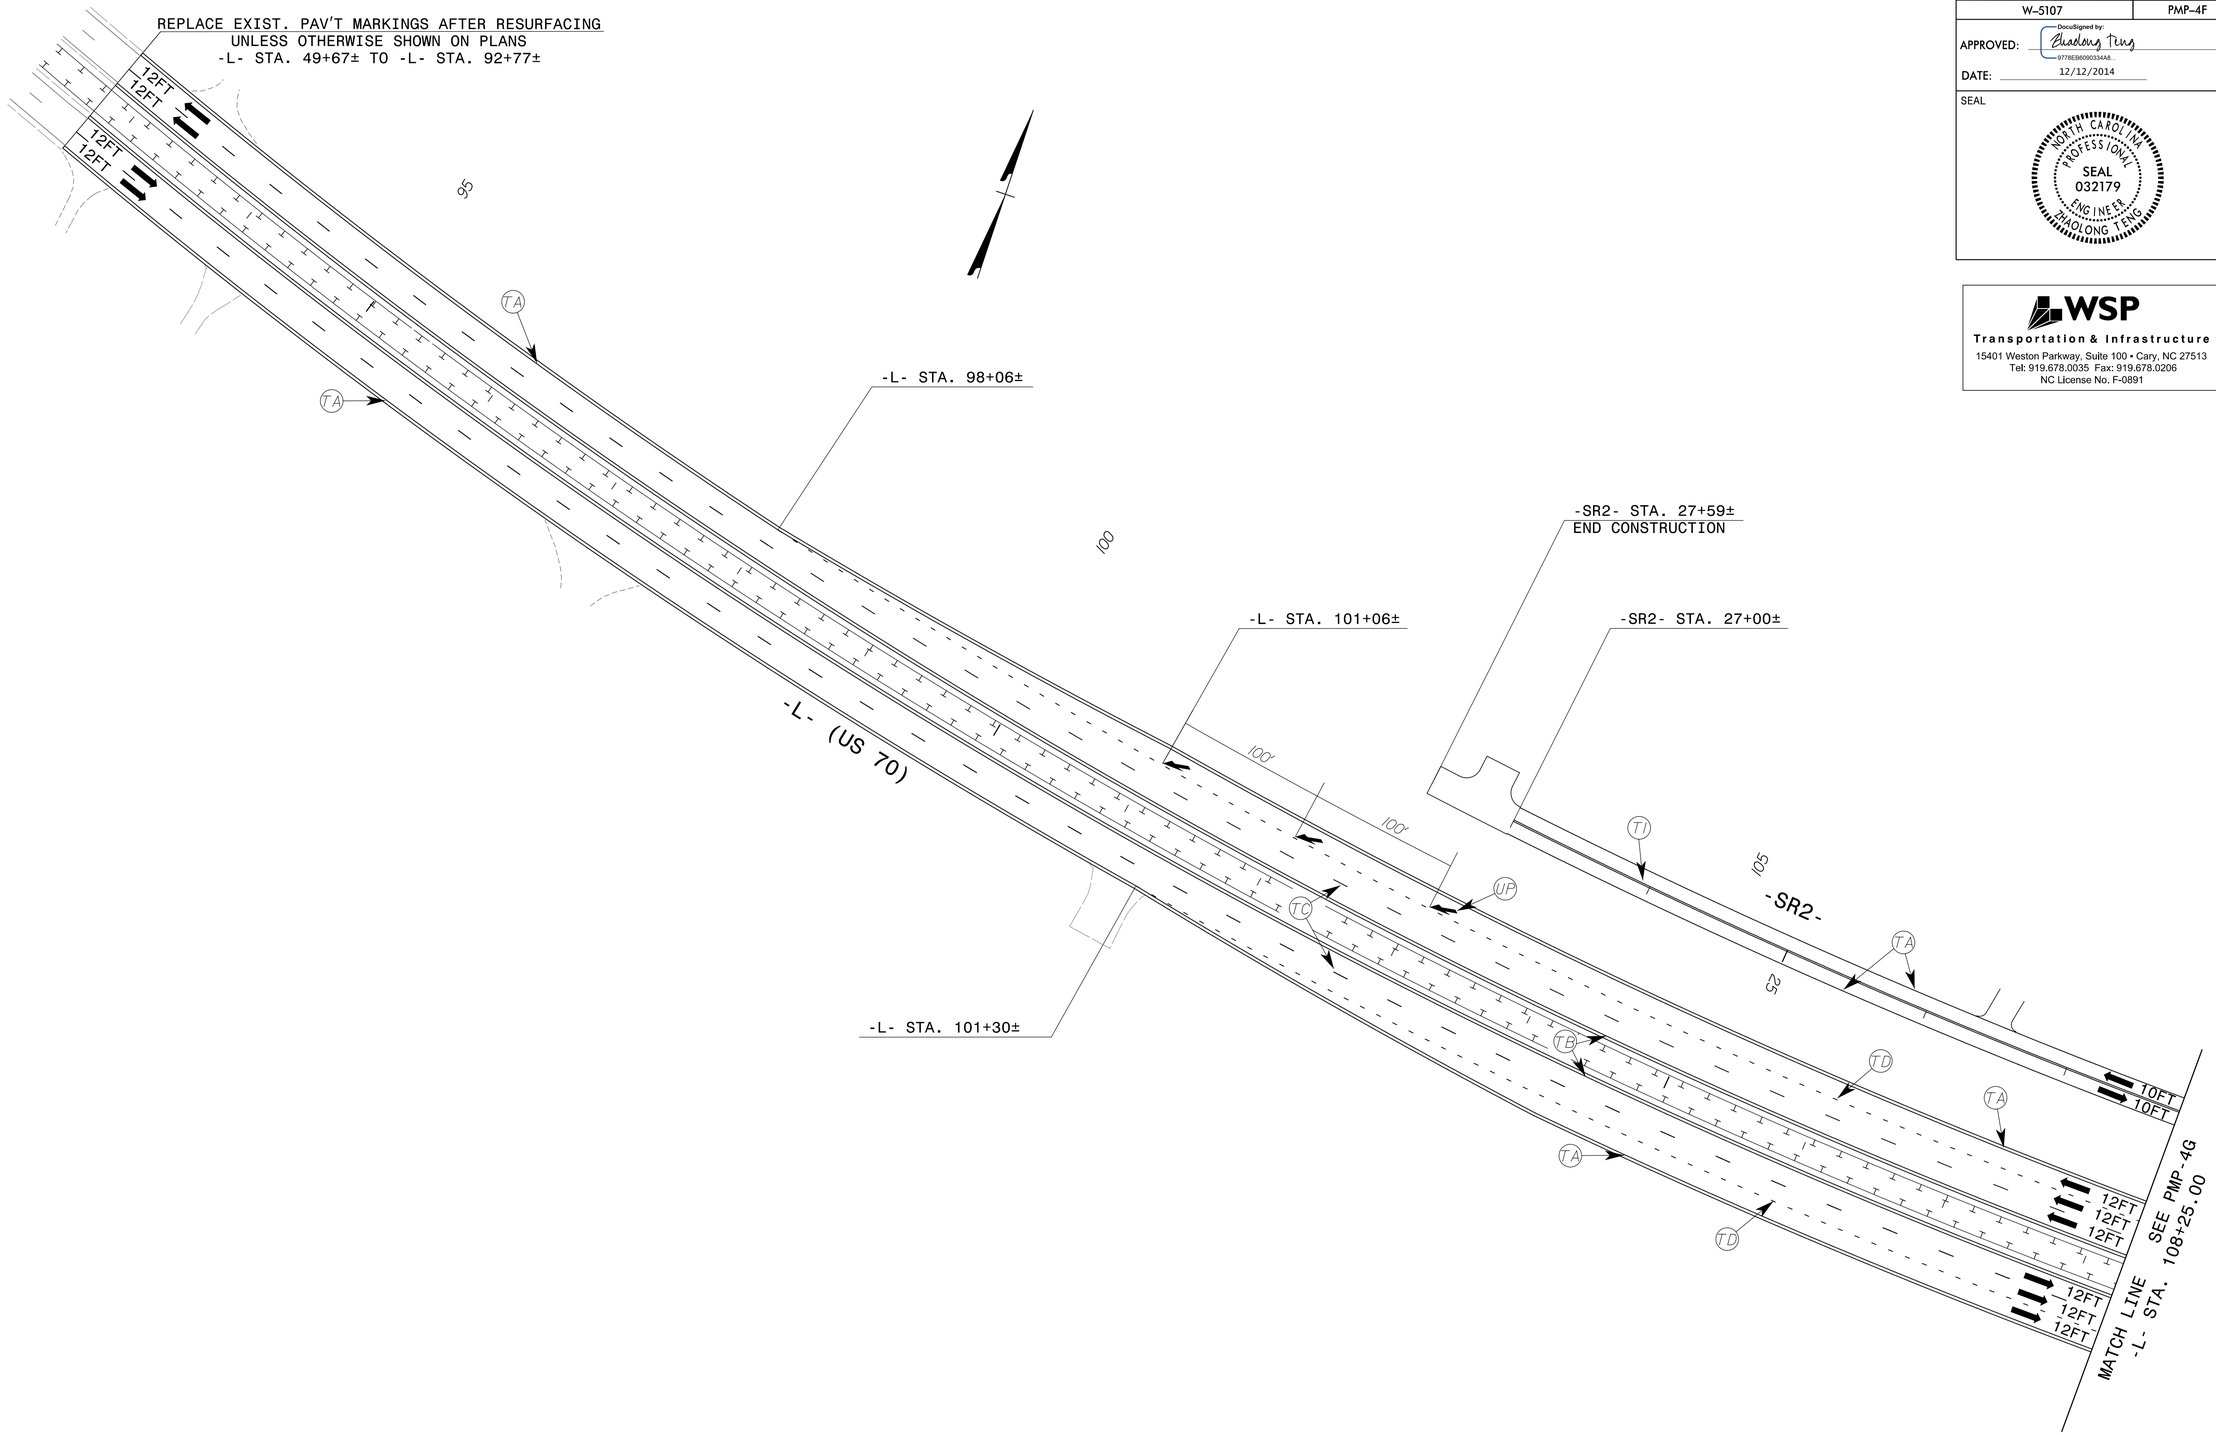

PAVEMENT MARKING PLAN

12/11/2014
R:\W5107\Traffic\Signing\CADD\Signing Layout Plans\W5107_Sgn_PMP_phs_4F.dgn
usz10422b