DocuSign Envelope ID: 79077A9D-3172-45DA-839E-D439C25E2C55

DocuSigned by: Zhaolong Teng
9778EB6090334A8...

TIP NO.	SHEET NO.
W-5107	PMP-4D

APPROVED: DocuSigned by: Zhaolong Teng 9778EB6090334A8...

DATE: 12/12/2014

SEAL

NORTH CAROLINA PROFESSIONAL SEAL 032179 ENGINEER ZHAOLONG TENG

WSP
Transportation & Infrastructure
15401 Weston Parkway, Suite 100 • Cary, NC 27513
Tel: 919.678.0035 Fax: 919.678.0206
NC License No. F-0891

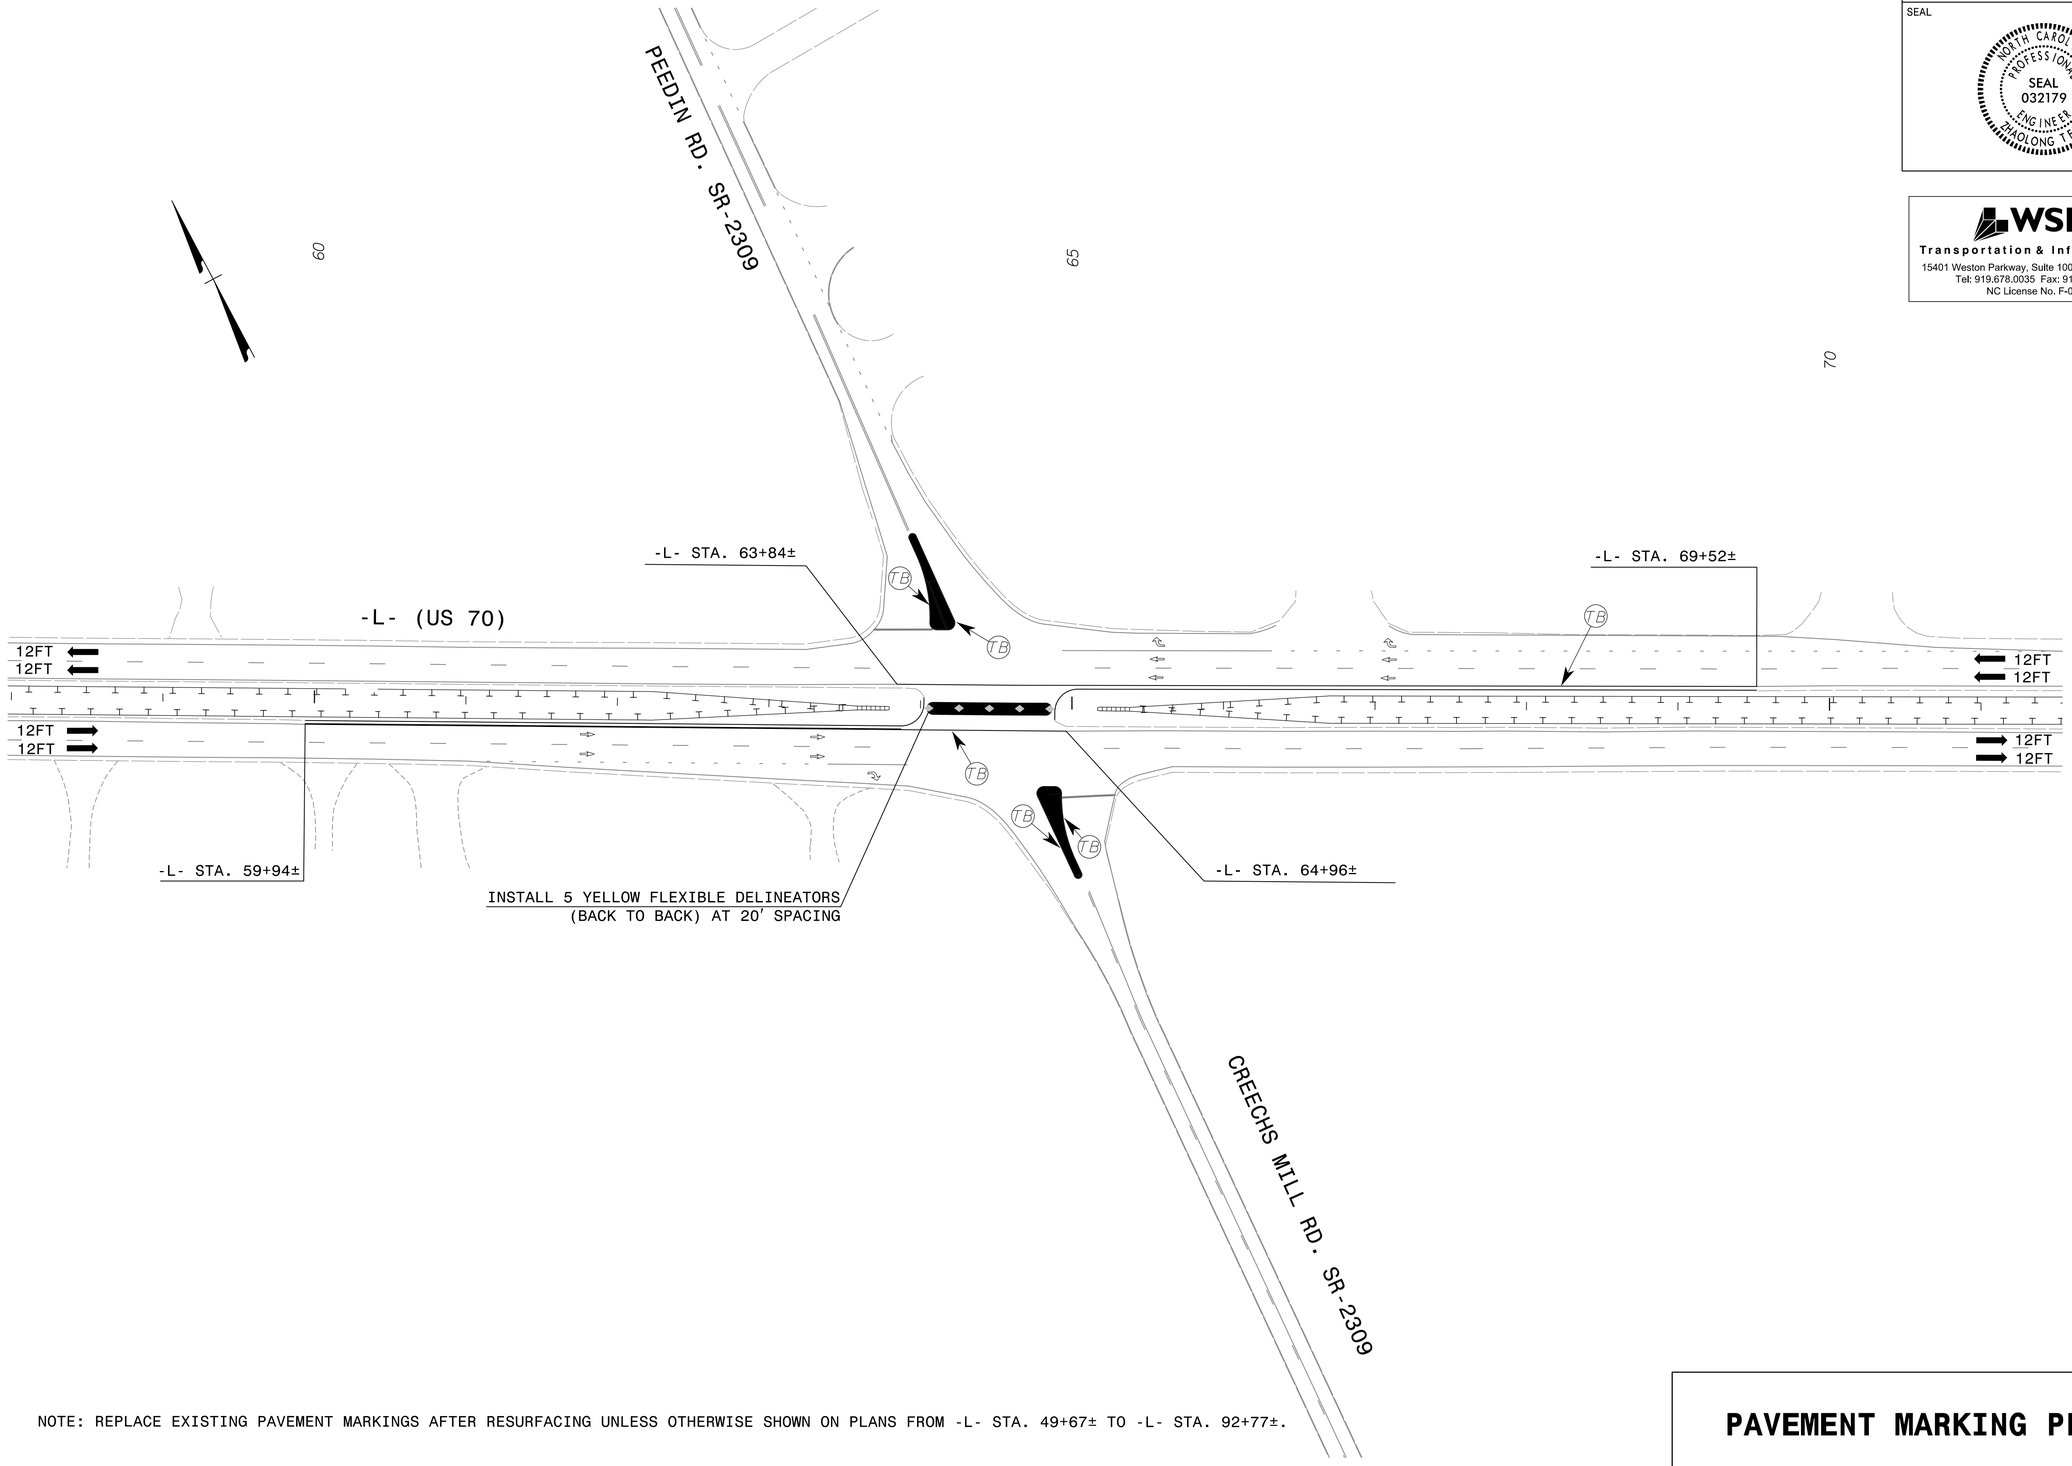

NOTE: REPLACE EXISTING PAVEMENT MARKINGS AFTER RESURFACING UNLESS OTHERWISE SHOWN ON PLANS FROM -L- STA. 49+67± TO -L- STA. 92+77±.

PAVEMENT MARKING PLAN

12/11/2014
R:\W5107\Traffic\Signing\CADD\Signing Layout Plans\W5107_Sgn_PMP_phs_4D.dgn
dsz:04226