DocuSign Envelope ID: FC61B8C7-3B3D-4C36-9AE3-112CEBEC2D45

TIP NO.	SHEET NO.
W-5107	SIGN-6G

APPROVED: DocuSigned by: Zhaolong Teng ECE10C7968CC46F

DATE: 11/24/2014

SEAL

NORTH CAROLINA PROFESSIONAL SEAL 032179 ENGINEER ZHAOLONG TENG

WSP
Transportation & Infrastructure
15401 Weston Parkway, Suite 100 • Cary, NC 27513
Tel: 919.678.0035 Fax: 919.678.0206
NC License No. F-0891

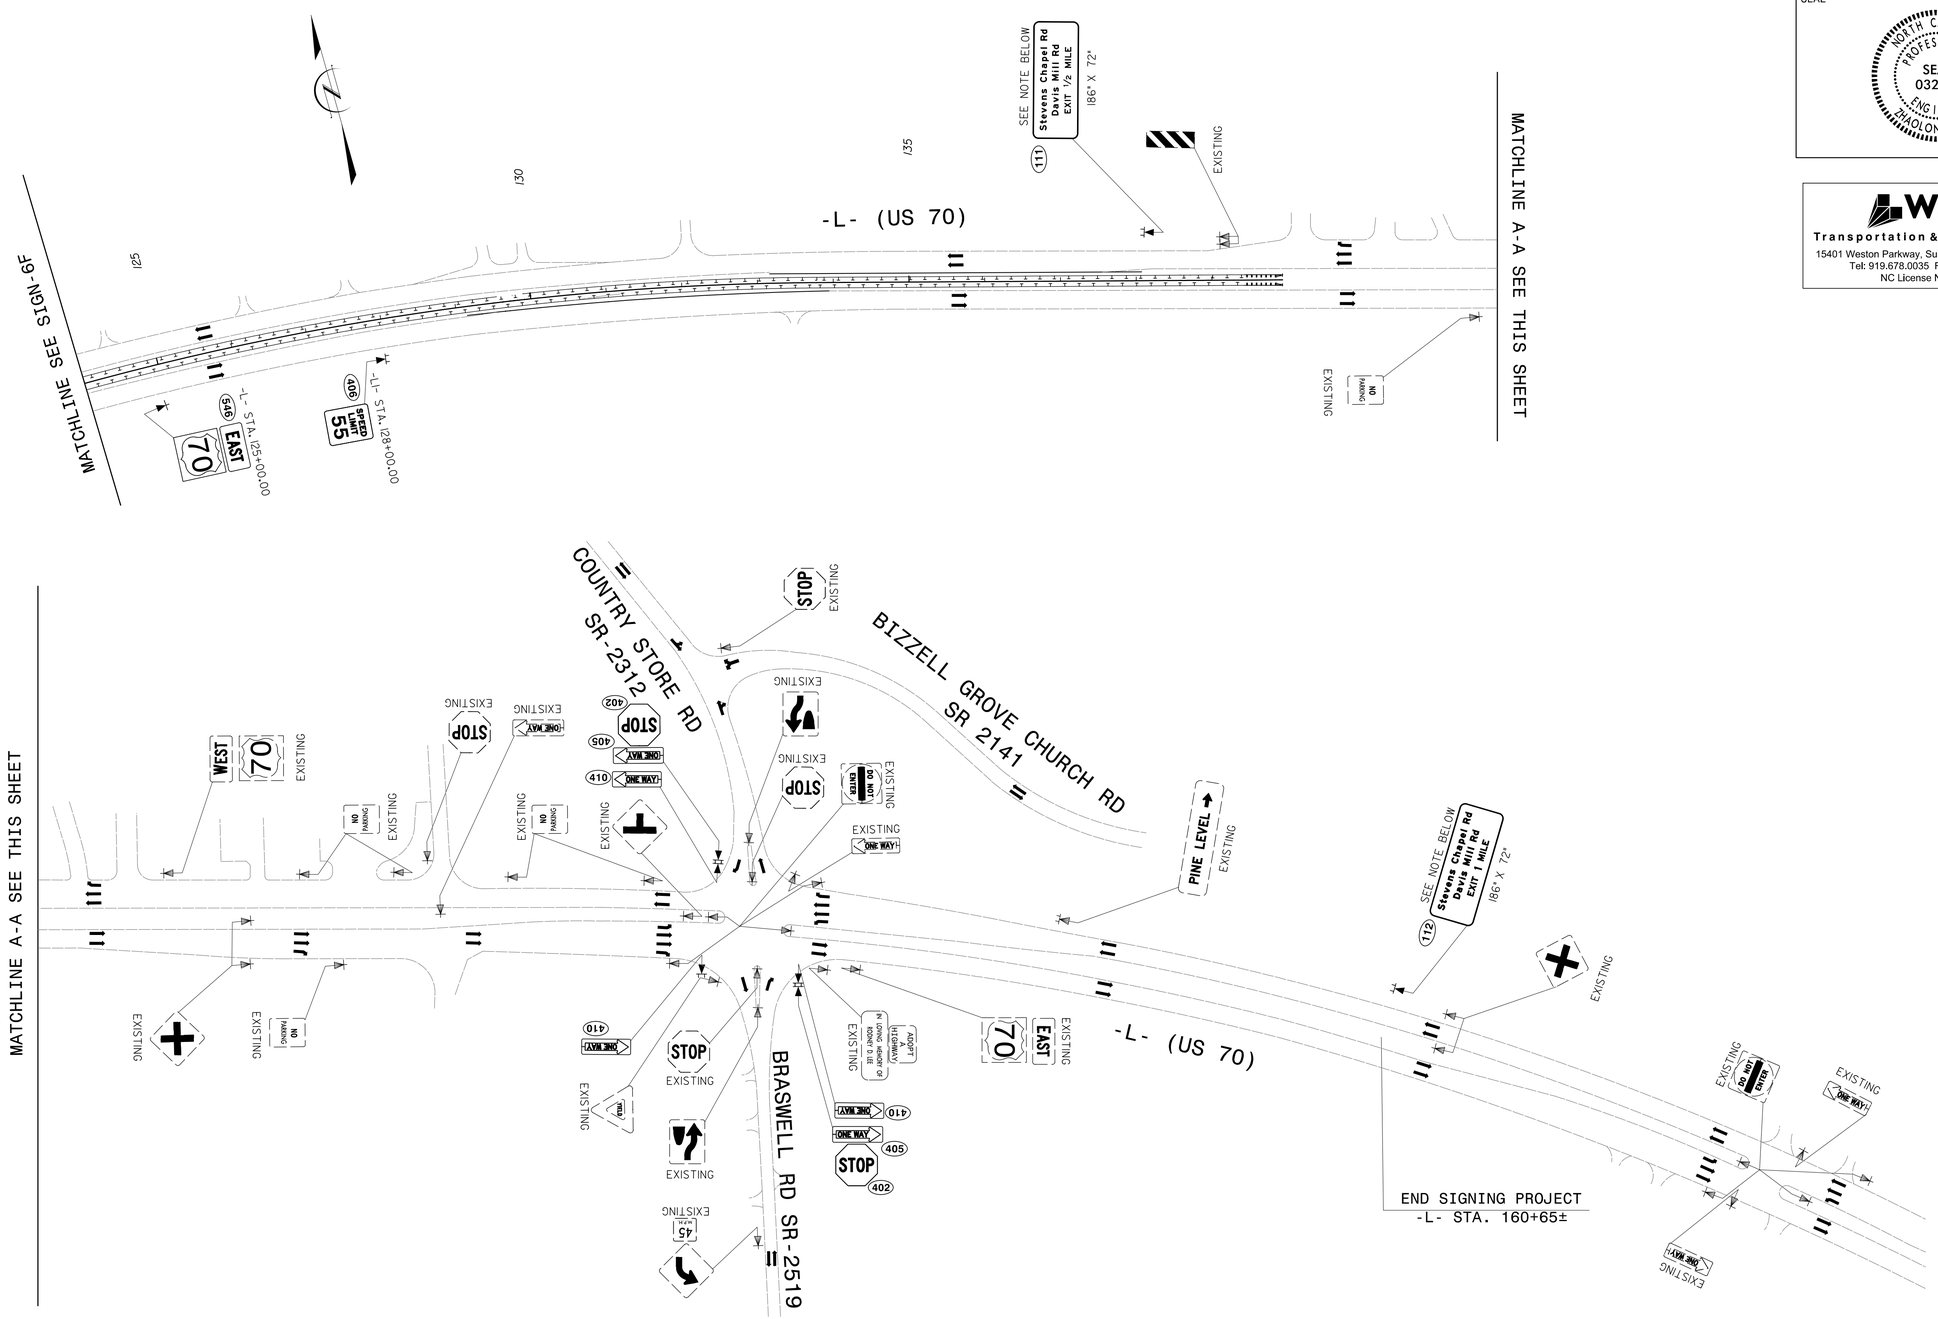

NOTE: SIGNS NO. 111 AND 112 SHALL BE FIELD LOCATED BY THE ENGINEER.
SIGN NO. 112 MAY BE REPLACED WITH A 1/4 MILE EXIT SIGN IF APPROVED BY THE ENGINEER.

PROPOSED SIGNS

-L- STA. 124+00.00 TO STA. 168+00±

11/3/2014
R:\W5107\Traffic\Signing\CADD\Signing Layout Plans\W5107_Sgn_SGN_psh_6G.dgn
usztd4226