DocuSign Envelope ID: FC61B8C7-3B3D-4C36-9AE3-112CEBEC2D45

TIP NO.	SHEET NO.
W-5107	SIGN-6E

APPROVED: DocuSigned by: Zhaolong Teng ECE10C7968CC44F...

DATE: 11/24/2014

SEAL

NORTH CAROLINA PROFESSIONAL SEAL 032179 ENGINEER ZHAOLONG TENG

WSP
Transportation & Infrastructure
15401 Weston Parkway, Suite 100 • Cary, NC 27513
Tel: 919.678.0035 Fax: 919.678.0206
NC License No. F-0891

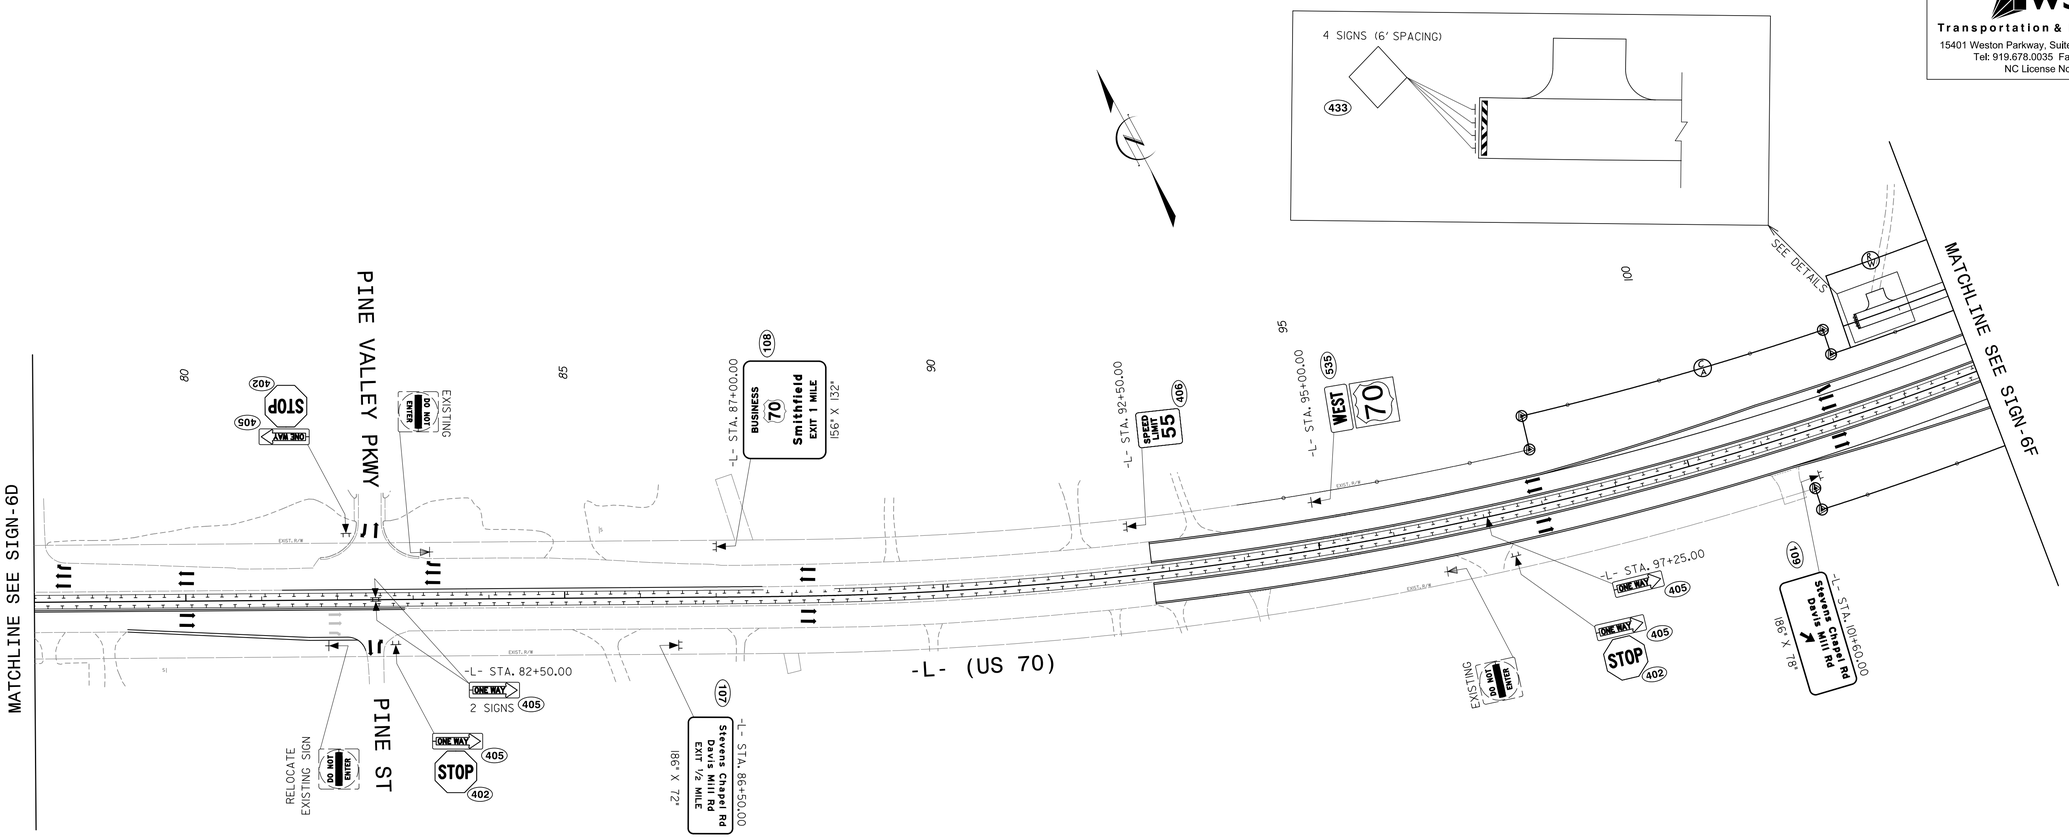

PROPOSED SIGNS

-L- STA. 78+00.00 TO STA. 104+00.00

11/3/2014
R:\W5107\Traffic\Signing\CADD\Signing Layout Plans\W5107_Sgn_SGN_psh_6E.dgn
usz1204226