DocuSign Envelope ID: FC61B8C7-3B3D-4C36-9AE3-112CEBEC2D45

TIP NO.	SHEET NO.
W-5107	SIGN-6D

APPROVED: DocuSigned by: Zhaolong Ting ECE10C7968CC46F... 11/24/2014

DATE:

SEAL

NORTH CAROLINA PROFESSIONAL SEAL 032179 ENGINEER ZHAOLONG TING

WSP
Transportation & Infrastructure
15401 Weston Parkway, Suite 100 • Cary, NC 27513
Tel: 919.678.0035 Fax: 919.678.0206
NC License No. F-0891

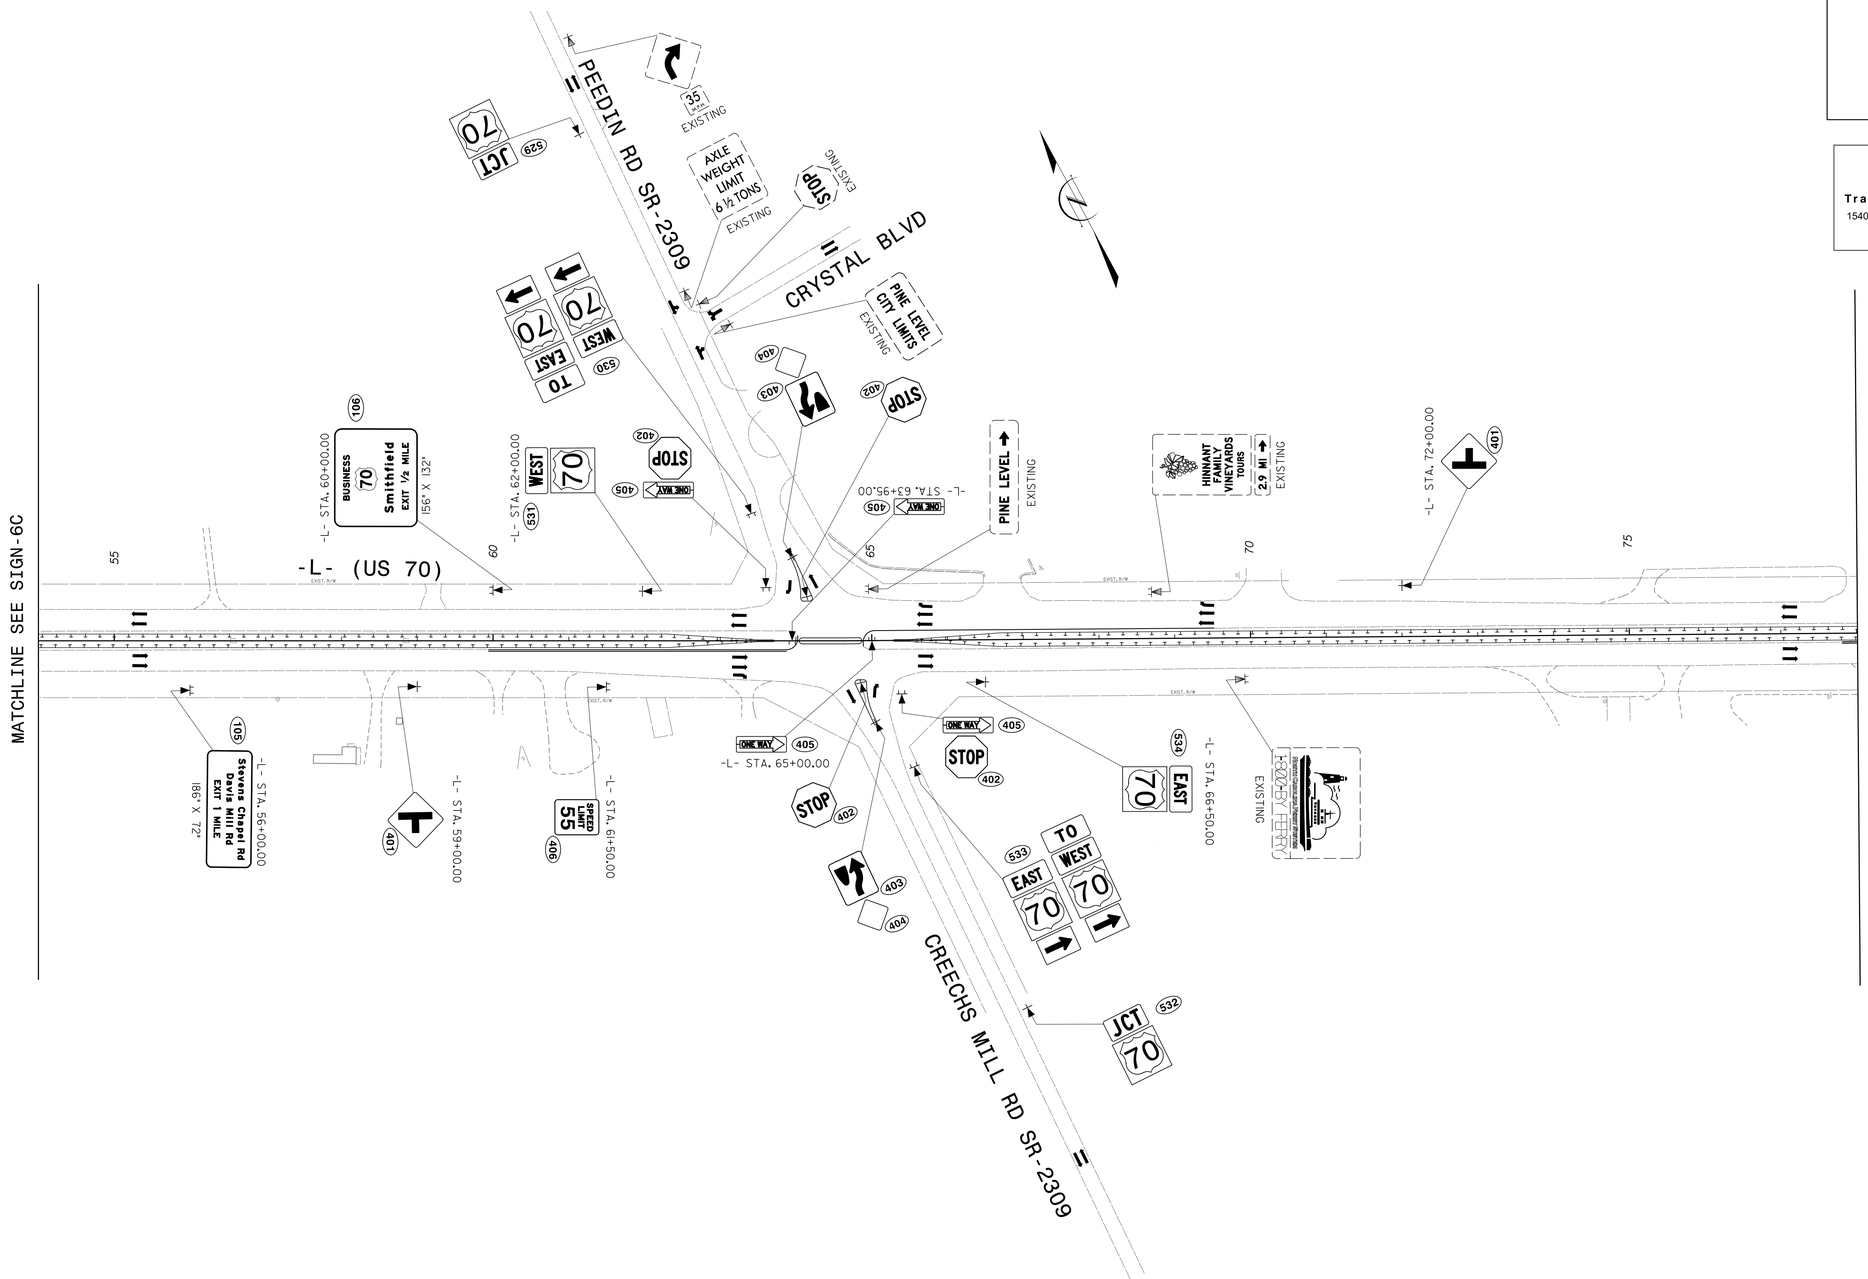

PROPOSED SIGNS

-L- STA. 54+00.00 TO STA. 78+00.00

11/3/2014
R:\W5107\Traffic\Signing\CADD\Signing Layout Plans\W5107_Sgn_SGN_psh_6D.dgn
jsz104226