DocuSign Envelope ID: FC61B8C7-3B3D-4C36-9AE3-112CEBEC2D45

TIP NO.	SHEET NO.
W-5107	SIGN-6B

APPROVED: Docusigned by: Zhaolong Teng ECE10C79680C48F...

DATE: 11/24/2014

SEAL

NORTH CAROLINA PROFESSIONAL SEAL 032179 ENGINEER ZHAOLONG TENG

WSP
Transportation & Infrastructure
15401 Weston Parkway, Suite 100 • Cary, NC 27513
Tel: 919.678.0035 Fax: 919.678.0206
NC License No. F-0891

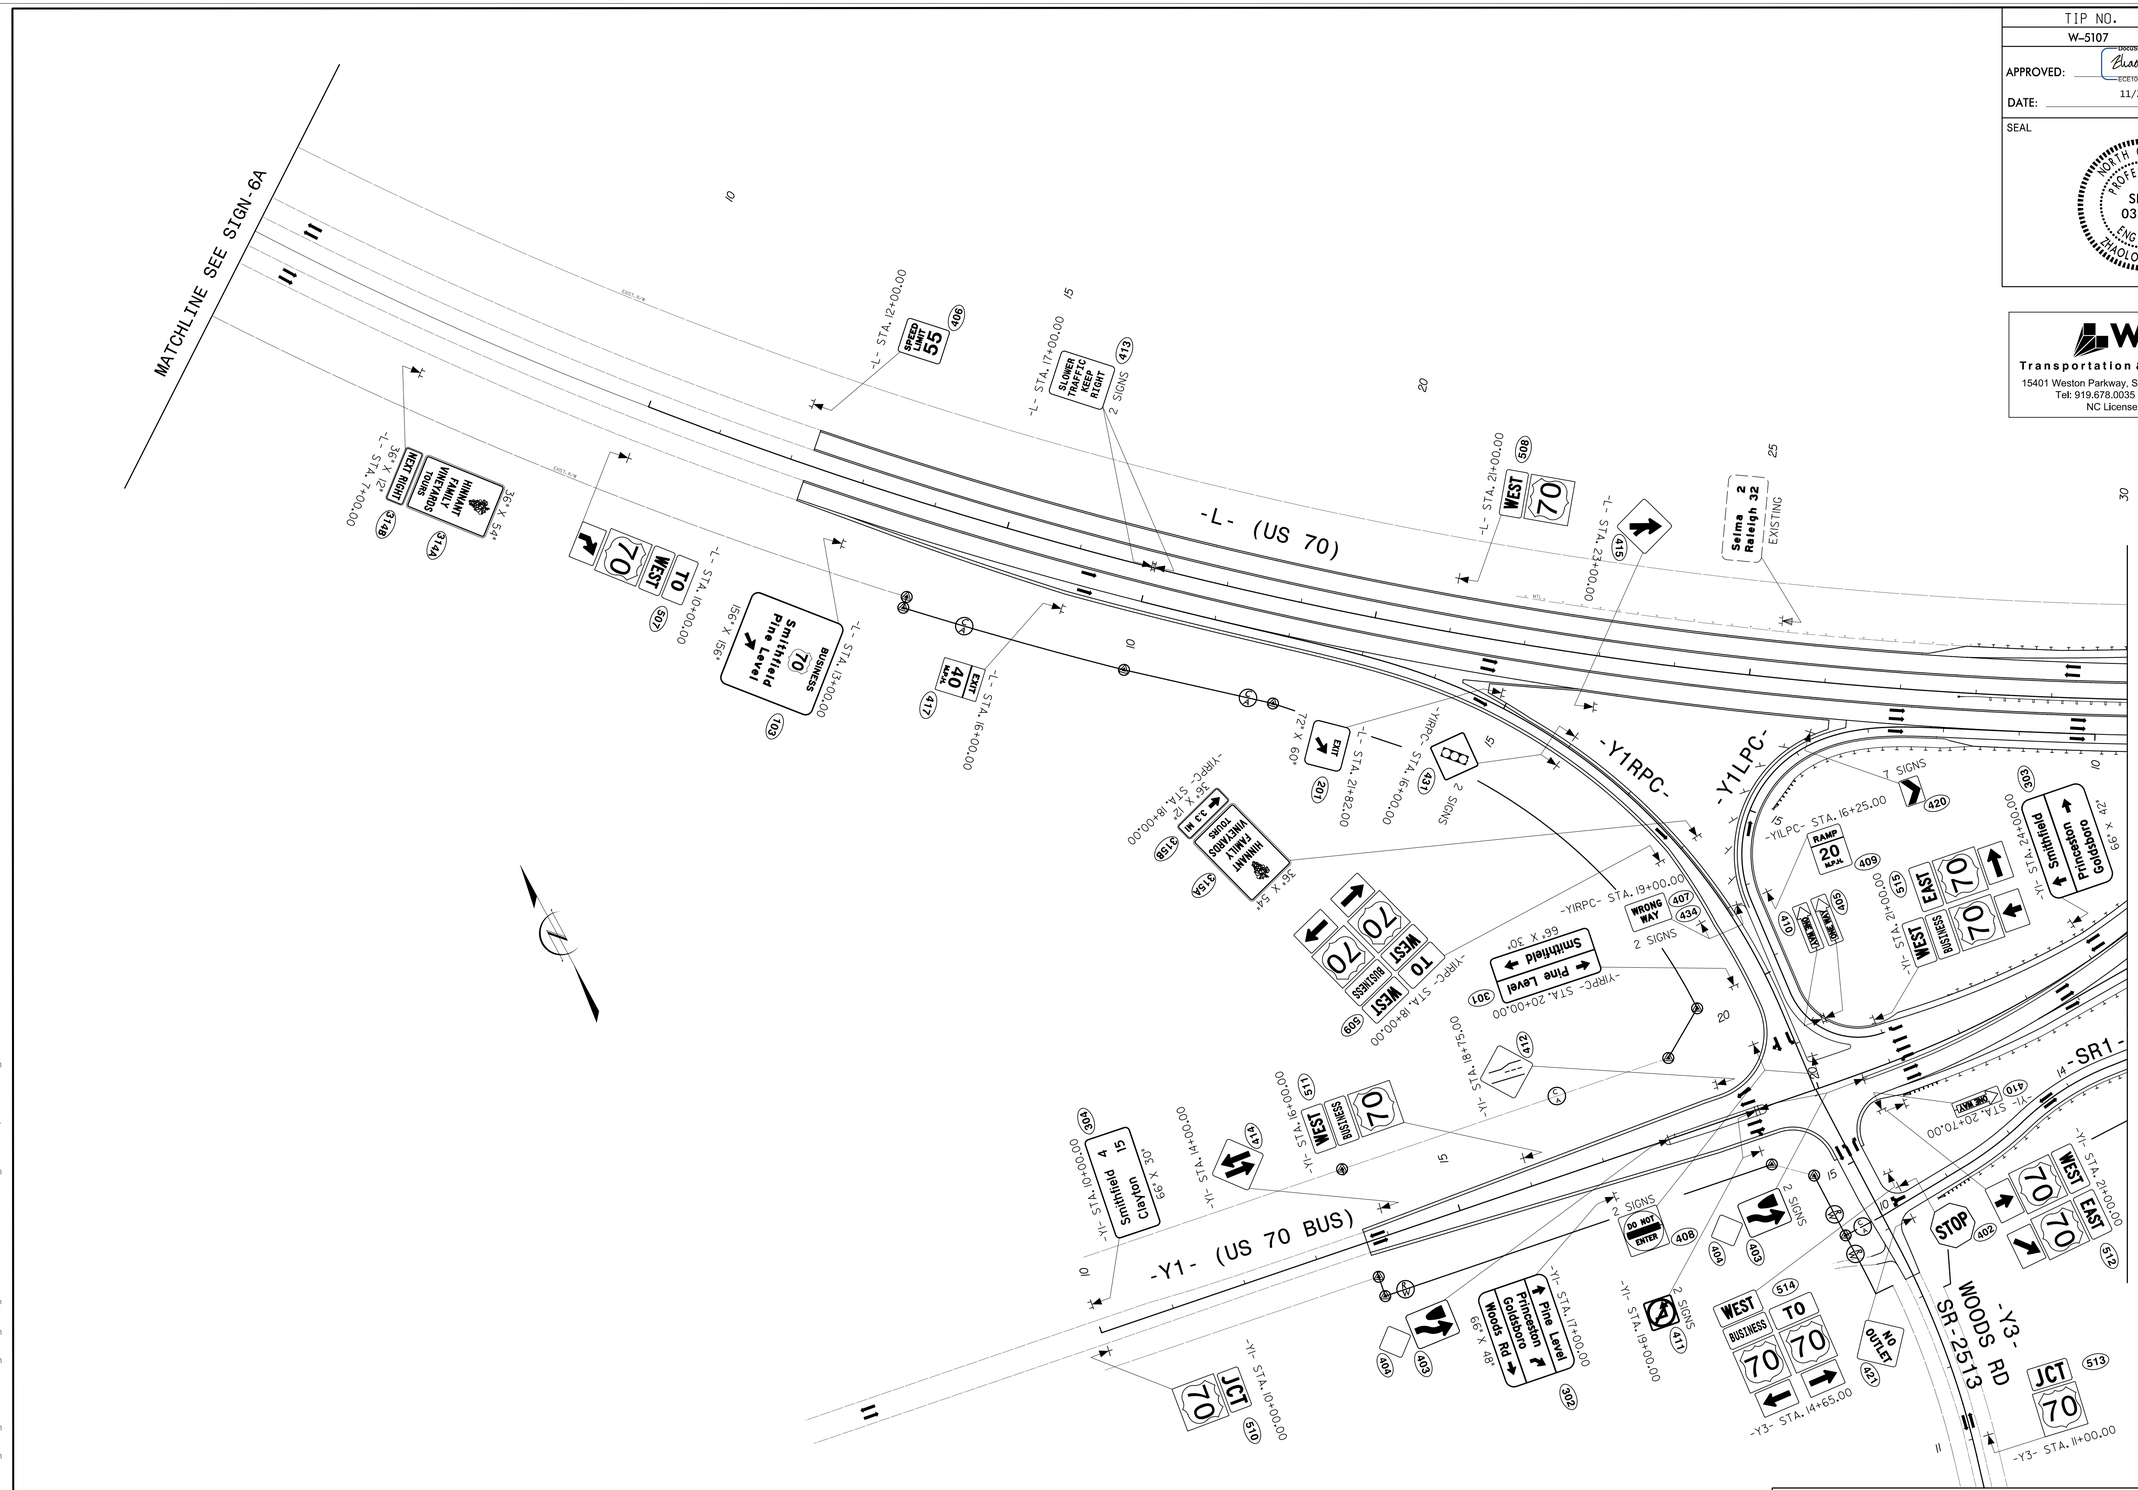

PROPOSED SIGNS

-L- STA. 4+31± TO STA. 30+00.00
-Y1- STA. 10+00.00 TO STA. 24+58.34

11/3/2014
R:\w5107\Traffic\Signing\CADD\Signing Layout Plans\W5107_Sgn_SGN_psh_6B.dgn
usz10422b