DocuSign Envelope ID: FC61B8C7-3B3D-4C36-9AE3-112CEBEC2D45

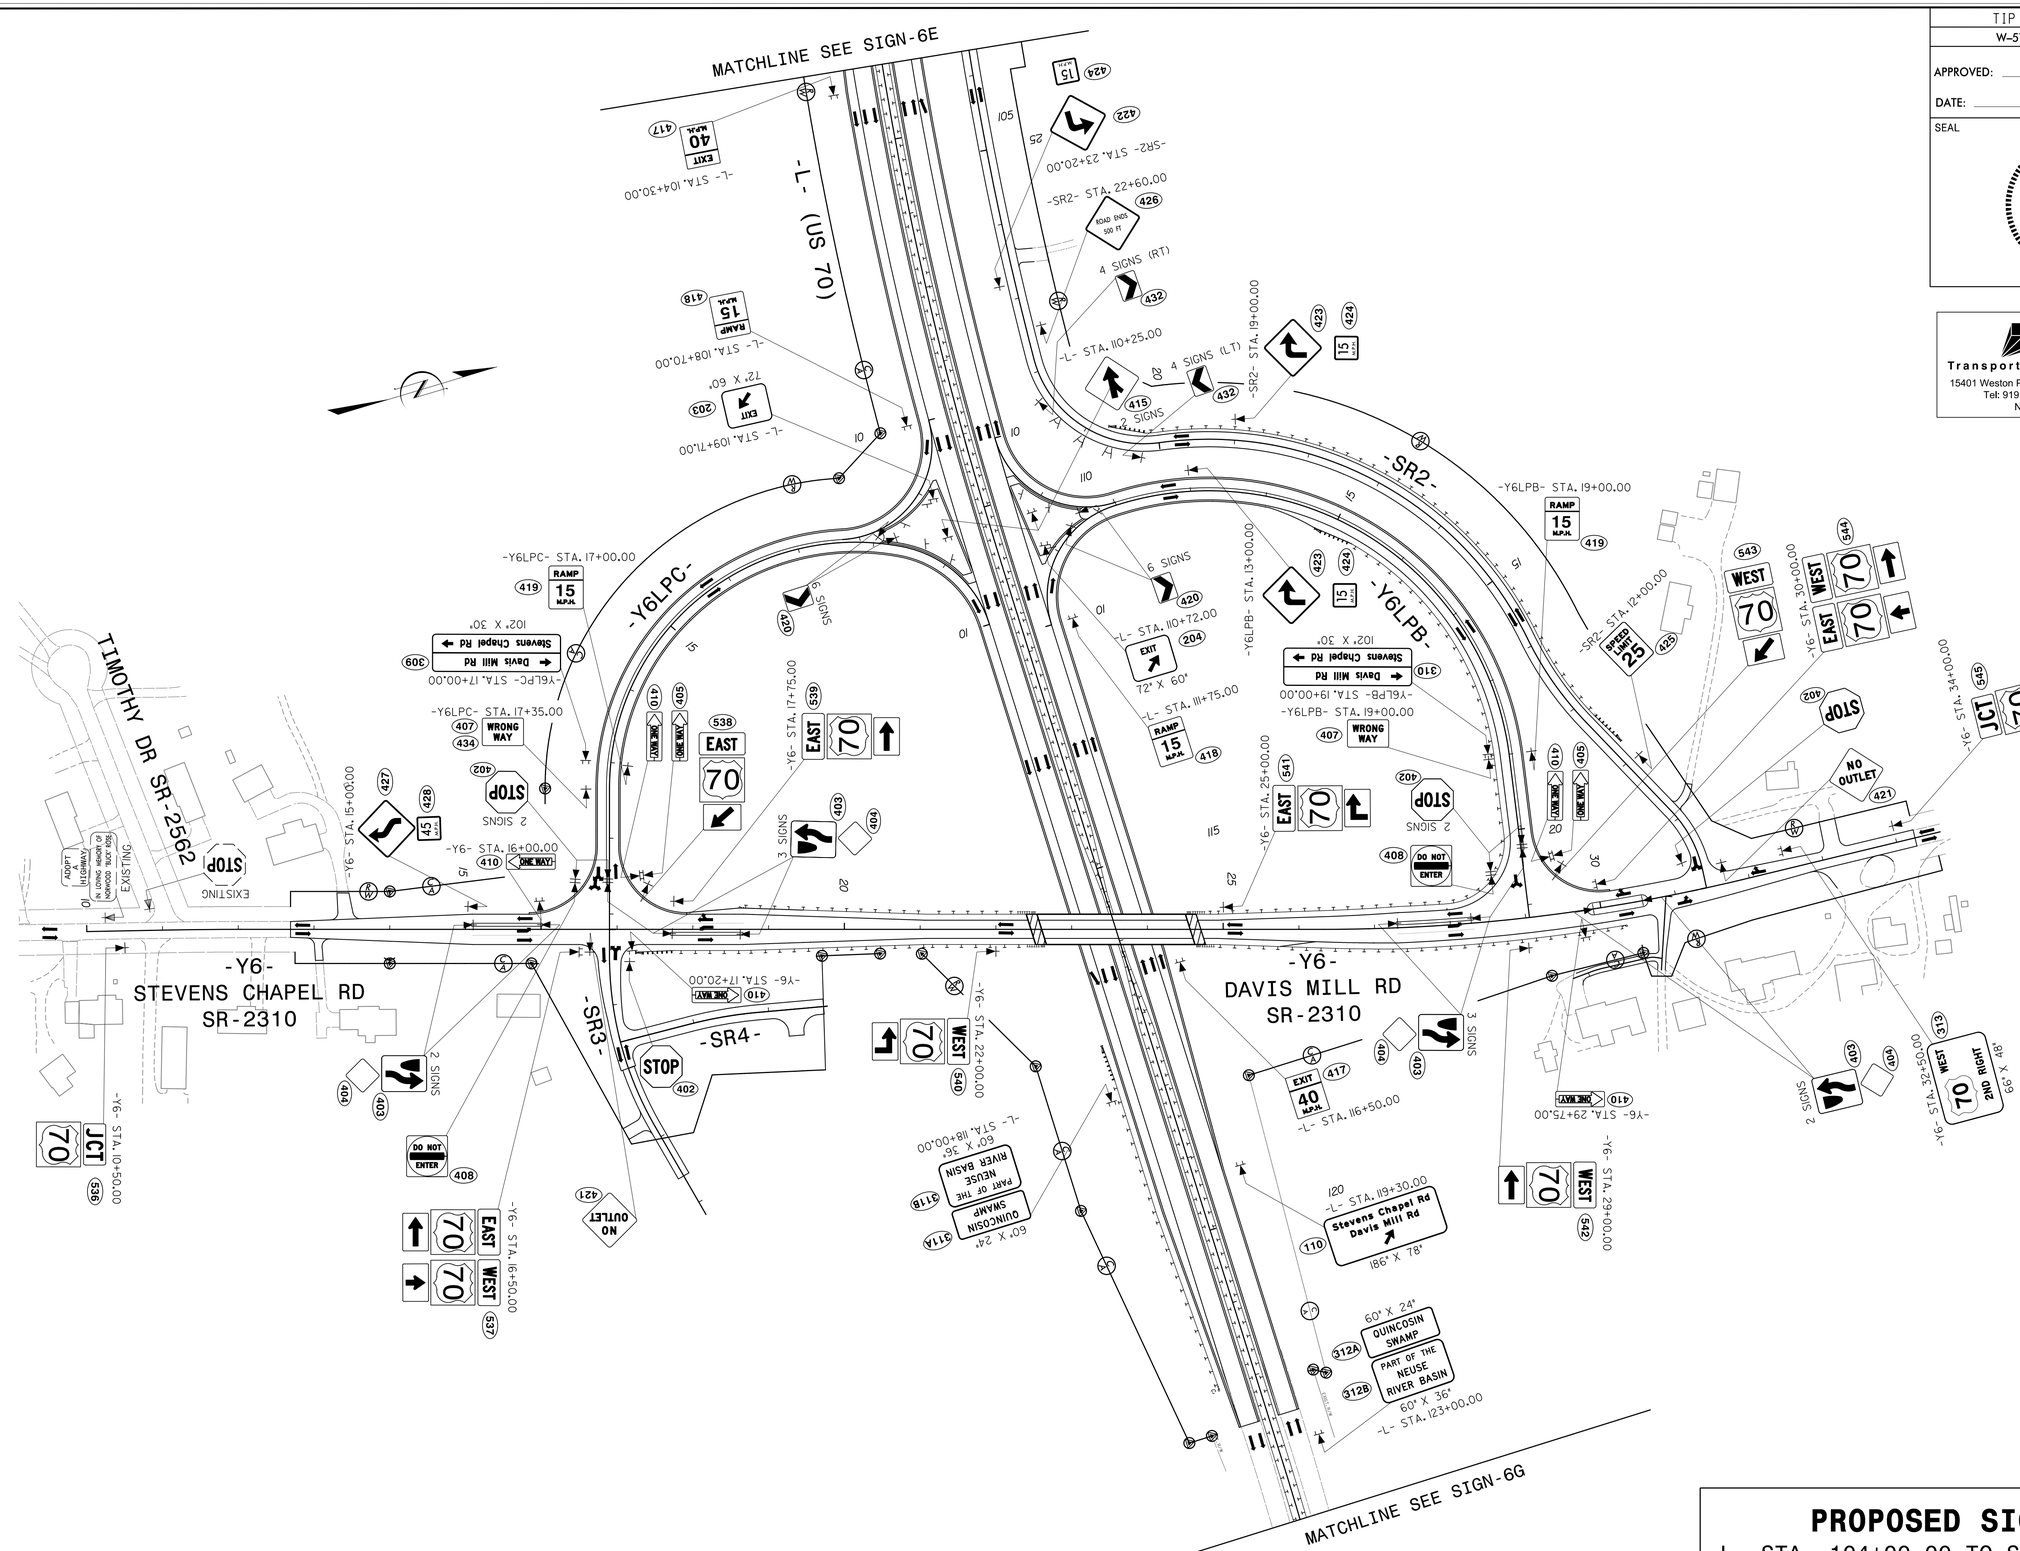

TIP NO.	SHEET NO.
W-5107	SIGN-6F

APPROVED: DocuSigned by: Zhaolong Teng ECE10C7969DC46F... 11/24/2014

DATE:

SEAL

NORTH CAROLINA PROFESSIONAL SEAL 032179 ENGINEER ZHAOLONG TENG

WSP
Transportation & Infrastructure
15401 Weston Parkway, Suite 100 • Cary, NC 27513
Tel: 919.678.0035 Fax: 919.678.0206
NC License No. F-0891

PROPOSED SIGNS

-L- STA. 104+00.00 TO STA. 124+00.00
-Y6- STA. 10+00.00 TO STA. 34+65.28

11/3/2014
R:\W5107\Traffic\Signing\CADD\Signing Layout Plans\W5107_Sgn_SGN_psh_6F.dgn
usz:104226