PROJECT REFERENCE NO.	SHEET NO.
W-5107	Sig. 4.0

PHASING DIAGRAM

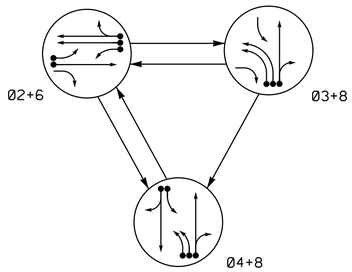

TABLE OF OPERATION				
SIGNAL FACE	PHASE 02+6	PHASE 03+8	PHASE 04+8	FLASH
21	F Y	R	R	Y
22	G	R	R	Y
23	G	R	R	Y
31, 32	R	-	F Y	R
41	R	F Y	F Y	R
42, 43	R	R	G	R
61	F Y	R	R	Y
62, 63	G	R	R	Y
81, 82	R	G	G	R

ALTERNATE PHASING DIAGRAM

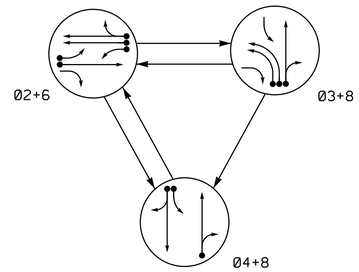

ALTERNATE TABLE OF OPERATION				
SIGNAL FACE	PHASE 02+6	PHASE 03+8	PHASE 04+8	FLASH
21	F Y	R	R	Y
22	G	R	R	Y
23	G	R	R	Y
31, 32	R	-	R	R
41	R	F Y	F Y	R
42, 43	R	R	G	R
61	F Y	R	R	Y
62, 63	G	R	R	Y
81, 82	R	G	G	R

OASIS 2070 LOOP & DETECTOR INSTALLATION CHART

INDUCTIVE LOOPS					DETECTOR PROGRAMMING						
LOOP	SIZE (FT)	DISTANCE FROM STOPBAR (FT)	TURNS	NEW LOOP	PHASE	CALLING	EXTENSION	FULL TIME DELAY	STRETCH TIME	DELAY TIME	SYSTEM LOOP	NEW CARD
2A	6X6	405	6	Y	2	Y	Y	-	-	-	-	Y
2B	6X40	0	2-4-2	Y	2	Y	Y	Y	-	3	-	Y
3A	6X40	0	2-4-2	Y	3	Y	Y	-	-	✳15	-	Y
					8✳✳	Y	Y	-	-	-	-	Y
3B	6X40	0	2-4-2	Y	3	Y	Y	-	-	✳15	-	Y
					8✳✳	Y	Y	-	-	-	-	Y
4A	6X40	0	2-4-2	Y	4	Y	Y	-	-	-	-	Y
4B	6X40	0	2-4-2	Y	4	Y	Y	-	-	-	-	Y
4C	6X30	+5	2-4-2	Y	4	Y	Y	-	-	15	-	Y
6A	6X6	420	6	Y	6	Y	Y	-	-	-	-	Y
6B	6X40	0	2-4-2	Y	6	Y	Y	Y	-	3	-	Y
8A	6X40	0	2-4-2	Y	8	Y	Y	-	-	-	-	Y
8B	6X40	+5	2-4-2	Y	8	Y	Y	-	-	15	-	Y

✳ Disable delay during alternate phasing operation.
✳✳ Disable phase 8 call for loops 3A and 3B during alternate phasing operation.

3 Phase
Fully Actuated
Isolated

NOTES

1. Refer to "Roadway Standard Drawings NCDOT" dated January 2012 and "Standard Specifications for Roads and Structures" dated January 2012.
2. Do not program signal for late night flashing operation unless otherwise directed by the Engineer.
3. Phase 3 may be lagged.
4. Set all detector units to presence mode.
5. Locate new cabinet so as not to obstruct sight distance of vehicles turning right on red.
6. The Division Traffic Engineer will determine the hours of use for each phasing plan.

PHASING DIAGRAM DETECTION LEGEND

- DETECTED MOVEMENT
- UNDETECTED MOVEMENT (OVERLAP)
- UNSIGNALIZED MOVEMENT
- PEDESTRIAN MOVEMENT

SIGNAL FACE I.D.

All Heads L.E.D.

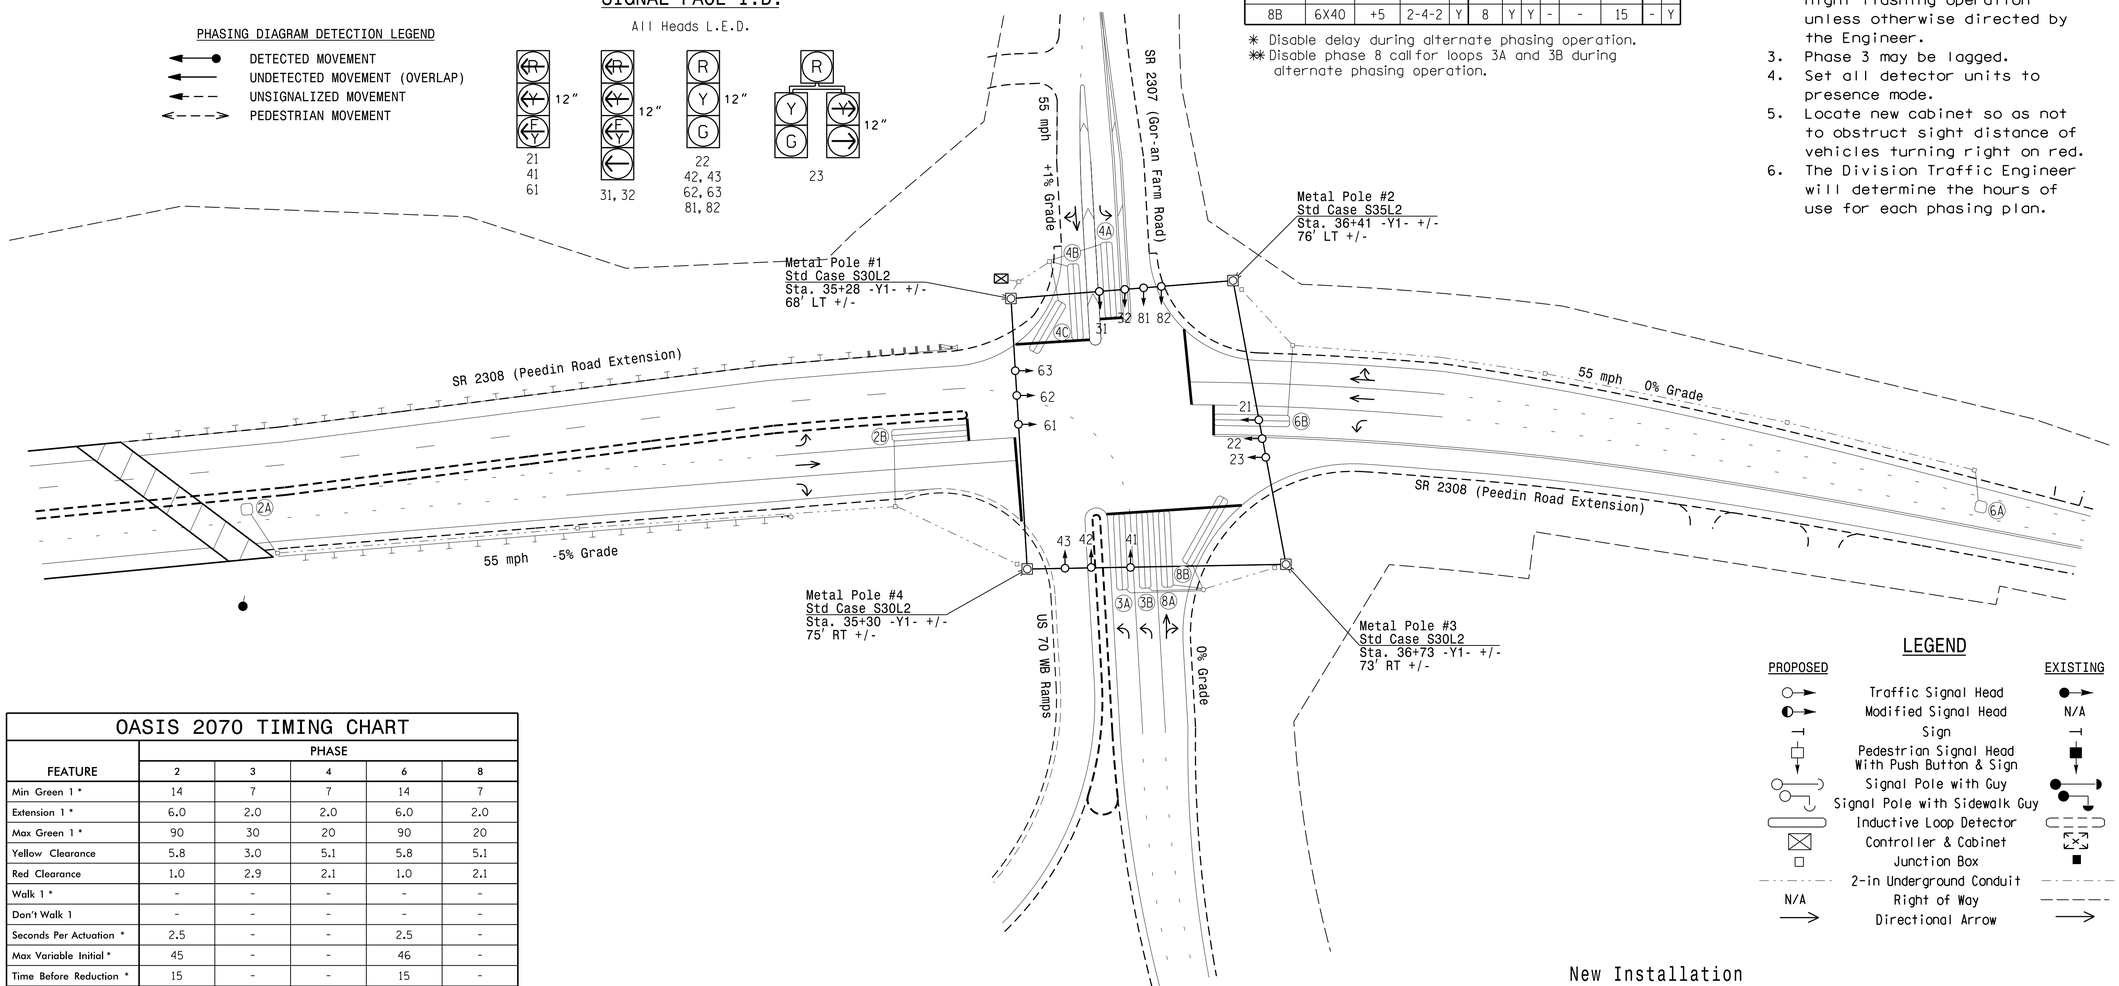

LEGEND

PROPOSED		EXISTING
	Traffic Signal Head	
	Modified Signal Head	N/A
	Sign	
	Pedestrian Signal Head With Push Button & Sign	
	Signal Pole with Guy	
	Signal Pole with Sidewalk Guy	
	Inductive Loop Detector	
	Controller & Cabinet	
	Junction Box	
	2-in Underground Conduit	
N/A	Right of Way	
	Directional Arrow	

OASIS 2070 TIMING CHART

FEATURE	PHASE 2	PHASE 3	PHASE 4	PHASE 6	PHASE 8
Min Green 1 *	14	7	7	14	7
Extension 1 *	6.0	2.0	2.0	6.0	2.0
Max Green 1 *	90	30	20	90	20
Yellow Clearance	5.8	3.0	5.1	5.8	5.1
Red Clearance	1.0	2.9	2.1	1.0	2.1
Walk 1 *	-	-	-	-	-
Don't Walk 1	-	-	-	-	-
Seconds Per Actuation *	2.5	-	-	2.5	-
Max Variable Initial *	45	-	-	46	-
Time Before Reduction *	15	-	-	15	-
Time To Reduce *	30	-	-	30	-
Minimum Gap	3.4	-	-	3.4	-
Recall Mode	MIN RECALL	-	-	MIN RECALL	-
Vehicle Call Memory	YELLOW	-	-	YELLOW	-
Dual Entry	-	-	-	-	ON
Simultaneous Gap	ON	ON	ON	ON	ON

* These values may be field adjusted. Do not adjust Min Green and Extension times for phases 2 and 6 lower than what is shown. Min Green for all other phases should not be lower than 4 seconds.

New Installation

Prepared in the Offices of:
Transportation Mobility and Safety Division
STATE OF NORTH CAROLINA DEPARTMENT OF TRANSPORTATION
Signal Design Section
750 N.Greenfield Pkwy,Garner,NC 27529

SR 2308 (Peedin Road Extension)
at
US 70 WB Ramps/
SR 2307 (Gor-an Farm Road)

Division 4 Johnston County Pine Level

PLAN DATE: August 2014 REVIEWED BY: JPG
PREPARED BY: PLA REVIEWED BY:

SCALE 0 40 1"=40'

REVISIONS	INIT.	DATE

SEAL
NORTH CAROLINA PROFESSIONAL SEAL 023489 ENGINEER PAMELA L. ALEXANDER

DocuSigned by: P L Alexander B4756E00CE4E46D...
10/27/2014

SIG. INVENTORY NO. 04-1374

31-OCT-2014 10:34
R:\Traffic\Designs\Designs\04-1374\041374_sig_dsn_2014mods.dgn
palexander