Project No.	Sheet No.
W–5107	Sig. 1.0

TIP PROJECT: W–5107

STATE OF NORTH CAROLINA
DIVISION OF HIGHWAYS

JOHNSTON COUNTY

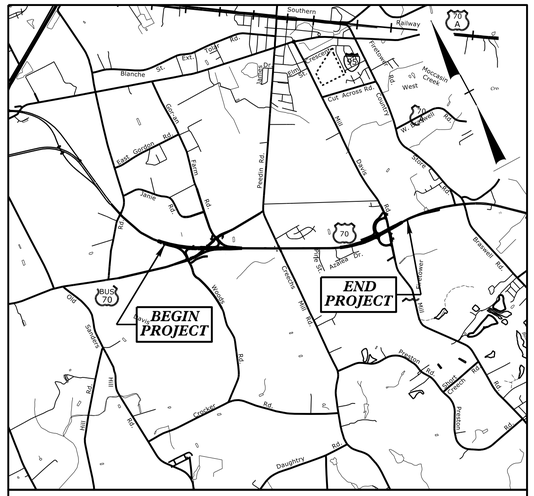

VICINITY MAP

LOCATION: US 70 EAST OF I–95 FROM SR 2305 (FIRETOWER RD.) TO EAST OF SR 2310 (DAVIS MILL RD. – STEVENS CHAPEL RD.)

TYPE OF WORK: Signals

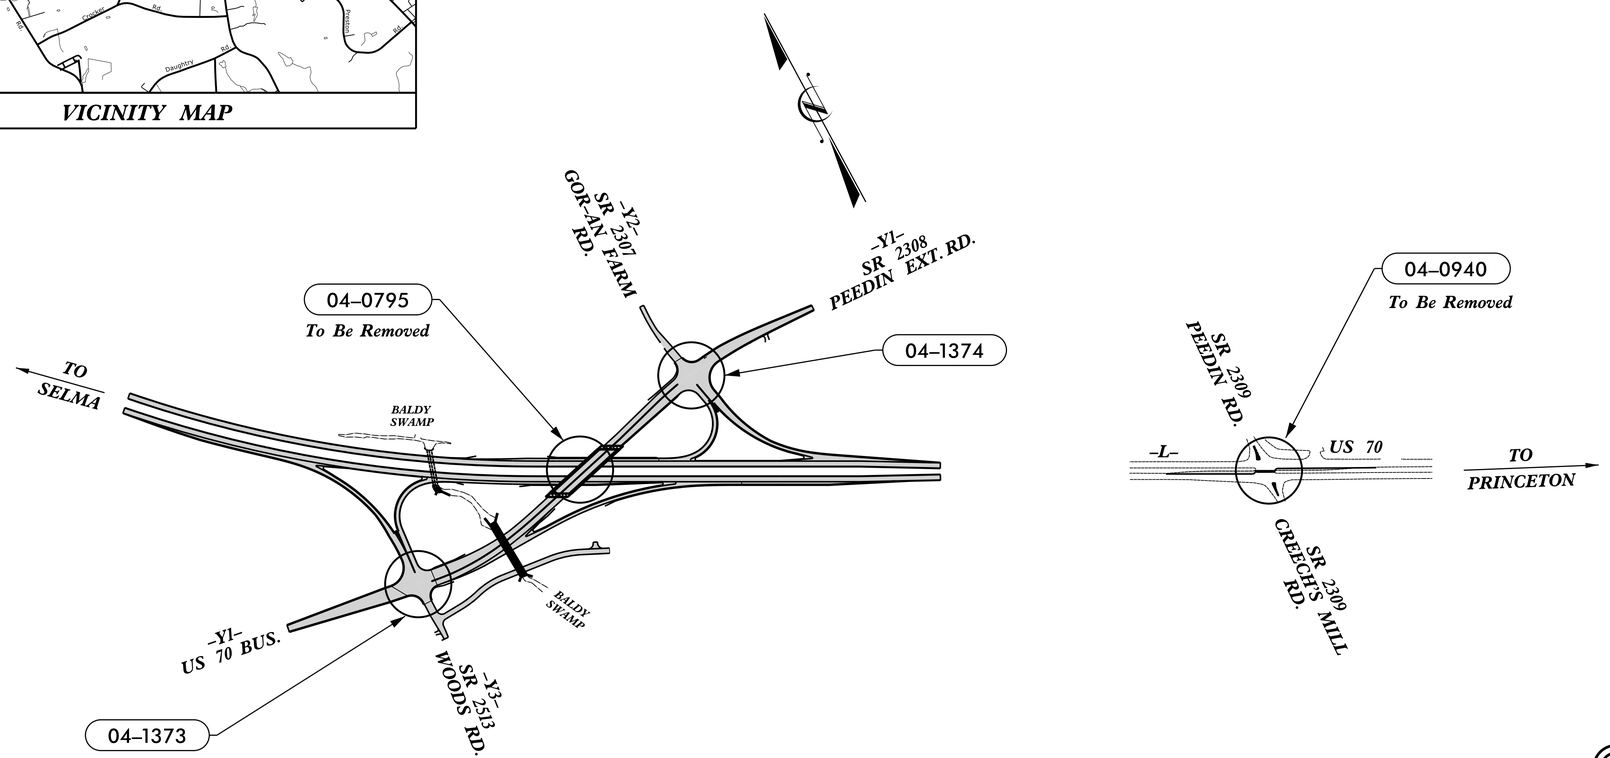

Refer to "Roadway Standard Drawings NCDOT" dated January 2012 and "Standard Specifications for Roads and Structures" dated January 2012.

Index of Plans

Sheet #	Reference #	Location/Description
Sig. 1.0	–	Title Sheet
Sig. 2.0–2.1	04–0795T	US 70 at US 70 Business/SR 2308 (Peedin Road Ext)
Sig. 3.0–3.1	04–1373	US 70 Bus/SR 2308 (Peedin Rd Ext) at US 70 EB Ramps/SR 2513 (Woods Rd)
Sig. 4.0–4.4	04–1374	SR 2308 (Peedin Road Extension) at US 70 WB Ramps/SR 2307 (Gor–an Farm Road)
Sig. M1–M9	–	Metal Pole Standards

INTELLIGENT TRANSPORTATION AND SIGNALS UNIT
Contacts:

Pamela L Alexander, PE – East Region Signals Engineer
John T Rowe, PE – Signal Equipment Design Engineer

Prepared In the Office of:
DIVISION OF HIGHWAYS
TRANSPORTATION MOBILITY AND SAFETY DIVISION
Transportation Mobility and Safety Division · ITS and Signals Unit · State of North Carolina · Department of Transportation
750 N. Greefield Parkway, Garner, NC 27529

18-NOV-2014 10:47
P:\TIPProjects-W\W5107\Traffic\Signals\Design\Signals\W-5107\W-5107\W-5107_sig_tsh.dgn
jgalloway