5/14/99

SEE SHEET 16 FOR -L- PROFILE

PROJECT REFERENCE NO.	SHEET NO.
W-5107	U05
R/W SHEET NO.	
ROADWAY DESIGN ENGINEER	HYDRAULICS ENGINEER

ARCADIS
G & M of North Carolina, Inc.
WWW.ARCADIS-US.COM
801 Corporate Center Drive, Suite 300
Raleigh, NC 27607-5073
Tel: 919/854-1282 Fax: 919/854-5448 NC License No. C-1869

WSP
Transportation & Infrastructure
15401 Weston Parkway Suite 100
Cary, NC 27513 - 919.678.0035
www.wspsells.com
LICENSE NO. F-0891

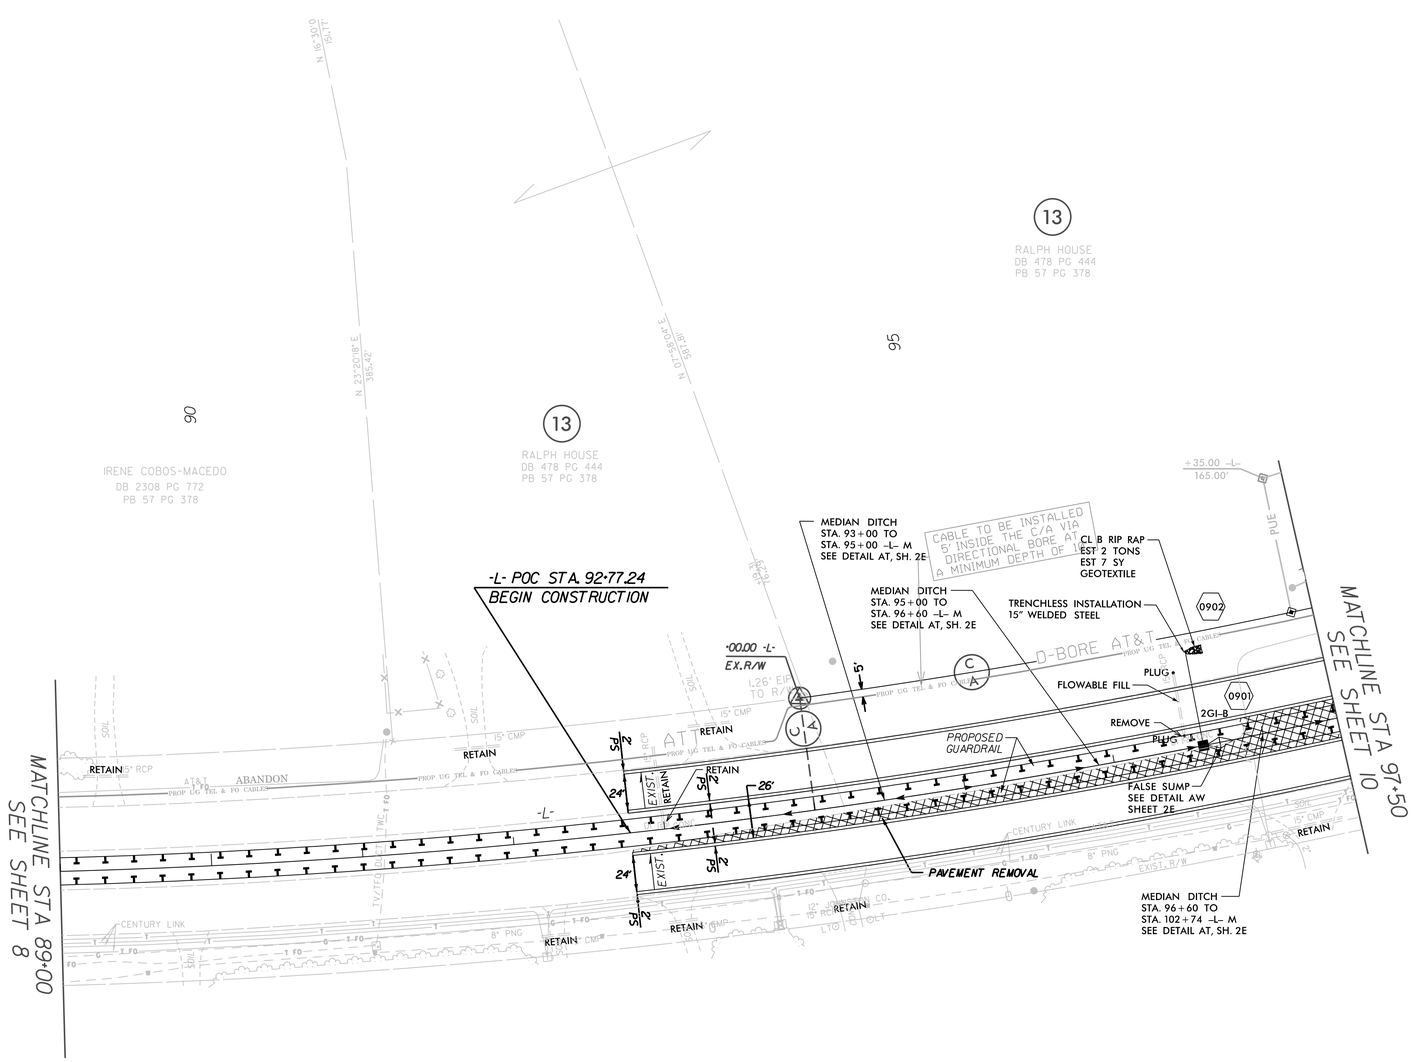

-L-
PI Sta 99+33.81
Δ = 26° 04' 19.6" (LT)
D = 1° 15' 41.8"
L = 2,066.55'
T = 1,051.48'
R = 4,541.43'
DS = 45 MPH

$$$$$$$$SYSTIME$$$$$
$$$$$$$$DGNFILE$$$$$$$$DGNs$$$$$$$$$$$$$$$$$$$$
$$$$$$$$USERNAME$$$$$$$$