5/14/99

SEE SHEET 15 & 16 FOR -L- PROFILE

PROJECT REFERENCE NO.	SHEET NO.
W-5107	U04
R/W SHEET NO.	
ROADWAY DESIGN ENGINEER	HYDRAULICS ENGINEER

ARCADIS
C & M of North Carolina, Inc.
WWW.ARCADIS-US.COM
801 Corporate Center Drive, Suite 300
Raleigh, NC 27607-5073
Tel: 919/854-1282 Fax: 919/854-5448 NC License No. C-1869

WSP
Transportation & Infrastructure
15401 Weston Parkway Suite 100
Cary, NC 27513 - 919.678.0035
www.wspsells.com
LICENSE NO. F-0891

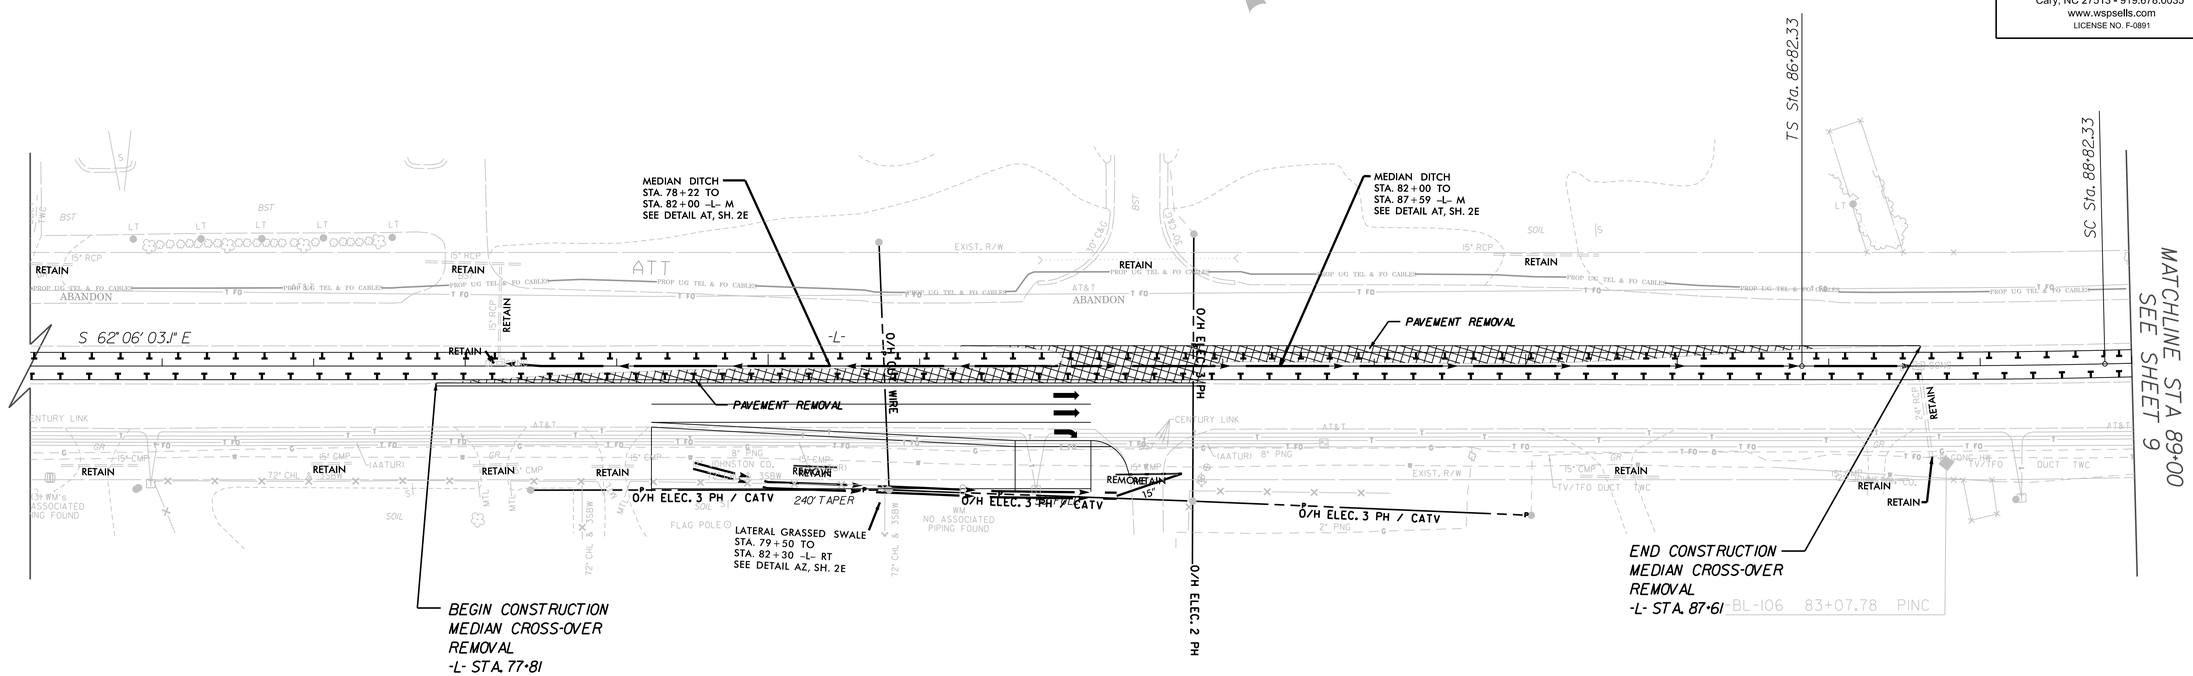

-L-
PIs Sta 88+15.67
Θs = 1° 15' 41.8"
Ls = 200.00'
LT = 133.34'
ST = 66.67'

$$$$$$$SYSTIME$$$$$
$$$$$$$SYSDATE$$$$$
$$$$$$$DGNS$$$$$$$$$$$$$$$$$$$$
$$$$$$$USERNAME$$$$$