09/08/99

TIP PROJECT: W-5107

CONTRACT:

$$$$$$$$SYSTIME$$$$$$
$$$$$$$$$$$$$$$$DGN$$$$$$$$$$$$$$$$$$
$$$$USERNAME$$$$

See Sheet 1-A For Index of Sheets
See Sheet 1-B For Conventional Symbols

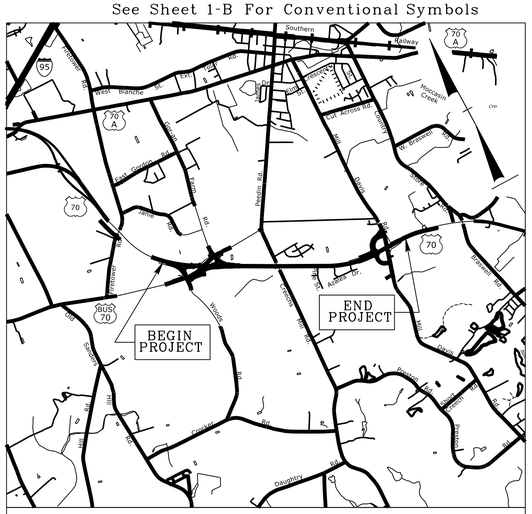

VICINITY MAP

STATE OF NORTH CAROLINA
DIVISION OF HIGHWAYS

T.I.P. NO.	SHEET NO.
W-5107	UO-1

JOHNSTON COUNTY

LOCATION: US 70 EAST OF I-95 FROM SR 2305 (FIRETOWER RD.)
TO EAST OF SR 2310 (DAVIS MILL RD. - STEVENS CHAPEL RD.)

UTILITIES BY OTHERS

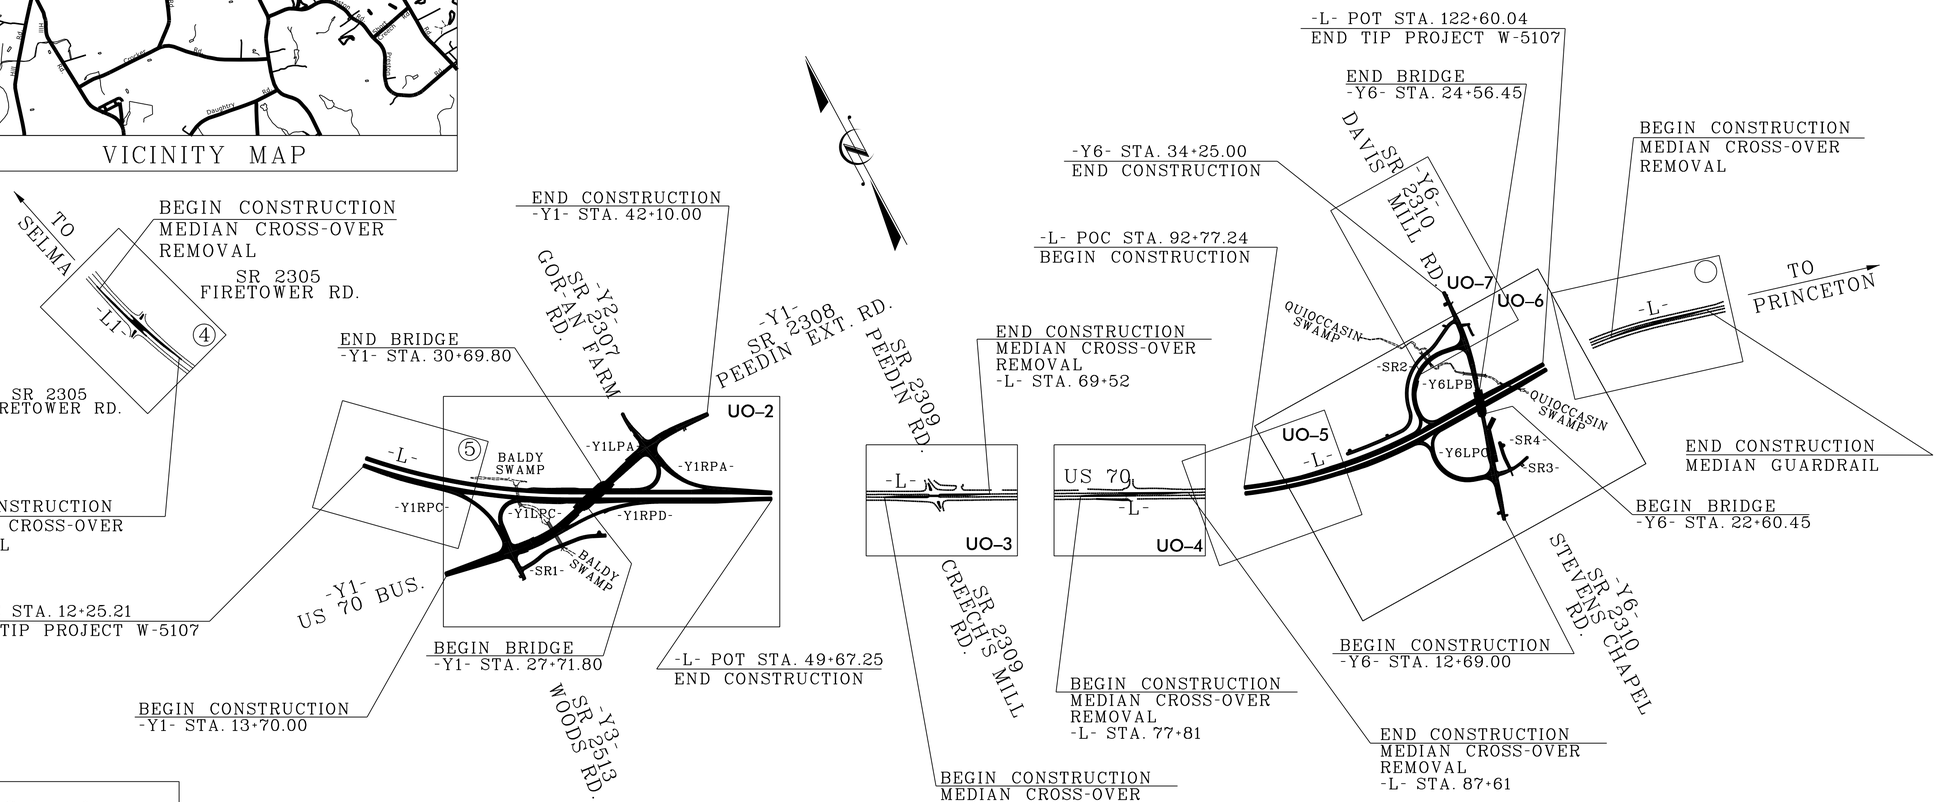

SO-DEEP ®US.P.C.
The Subsurface Utility Engineering Company
4650 Paragon Park Road, Raleigh, NC 27616 (919) 878-7466

GRAPHIC SCALES

50 25 0 50 100
PLANS

50 25 0 50 100
PROFILE (HORIZONTAL)

10 5 0 10 20
PROFILE (VERTICAL)

INDEX OF SHEETS

SHEET NO.	DESCRIPTION
UO-1	TITLE SHEET
UO-2 THRU UO-7	UBO PLAN SHEETS

UTILITY OWNERS ON PROJECT

(A) AT&T - COMMUNICATIONS
(B) DUKE ENERGY - (DISTRIBUTION)
(C) PIEDMONT NATURAL GAS - (DISTRIBUTION)
(D) CENTURYLINK - COMMUNICATIONS
(E) TIME WARNER CABLE - COMMUNICATIONS

PREPARED IN THE OFFICE OF:
DIVISION OF HIGHWAYS
UTILITIES UNIT
UTILITIES ENGINEERING
1555 MAIL SERVICES CENTER
RALEIGH NC 27699-1555
PHONE (919) 707-6690
FAX (919) 250-4151

Roger Worthington, P.E.	UTILITIES SECTION ENGINEER
Steve McKee, P.E.	UTILITIES SQUAD LEADER PROJECT ENGINEER
Jamshid Hafshejani	UTILITIES PROJECT DESIGNER