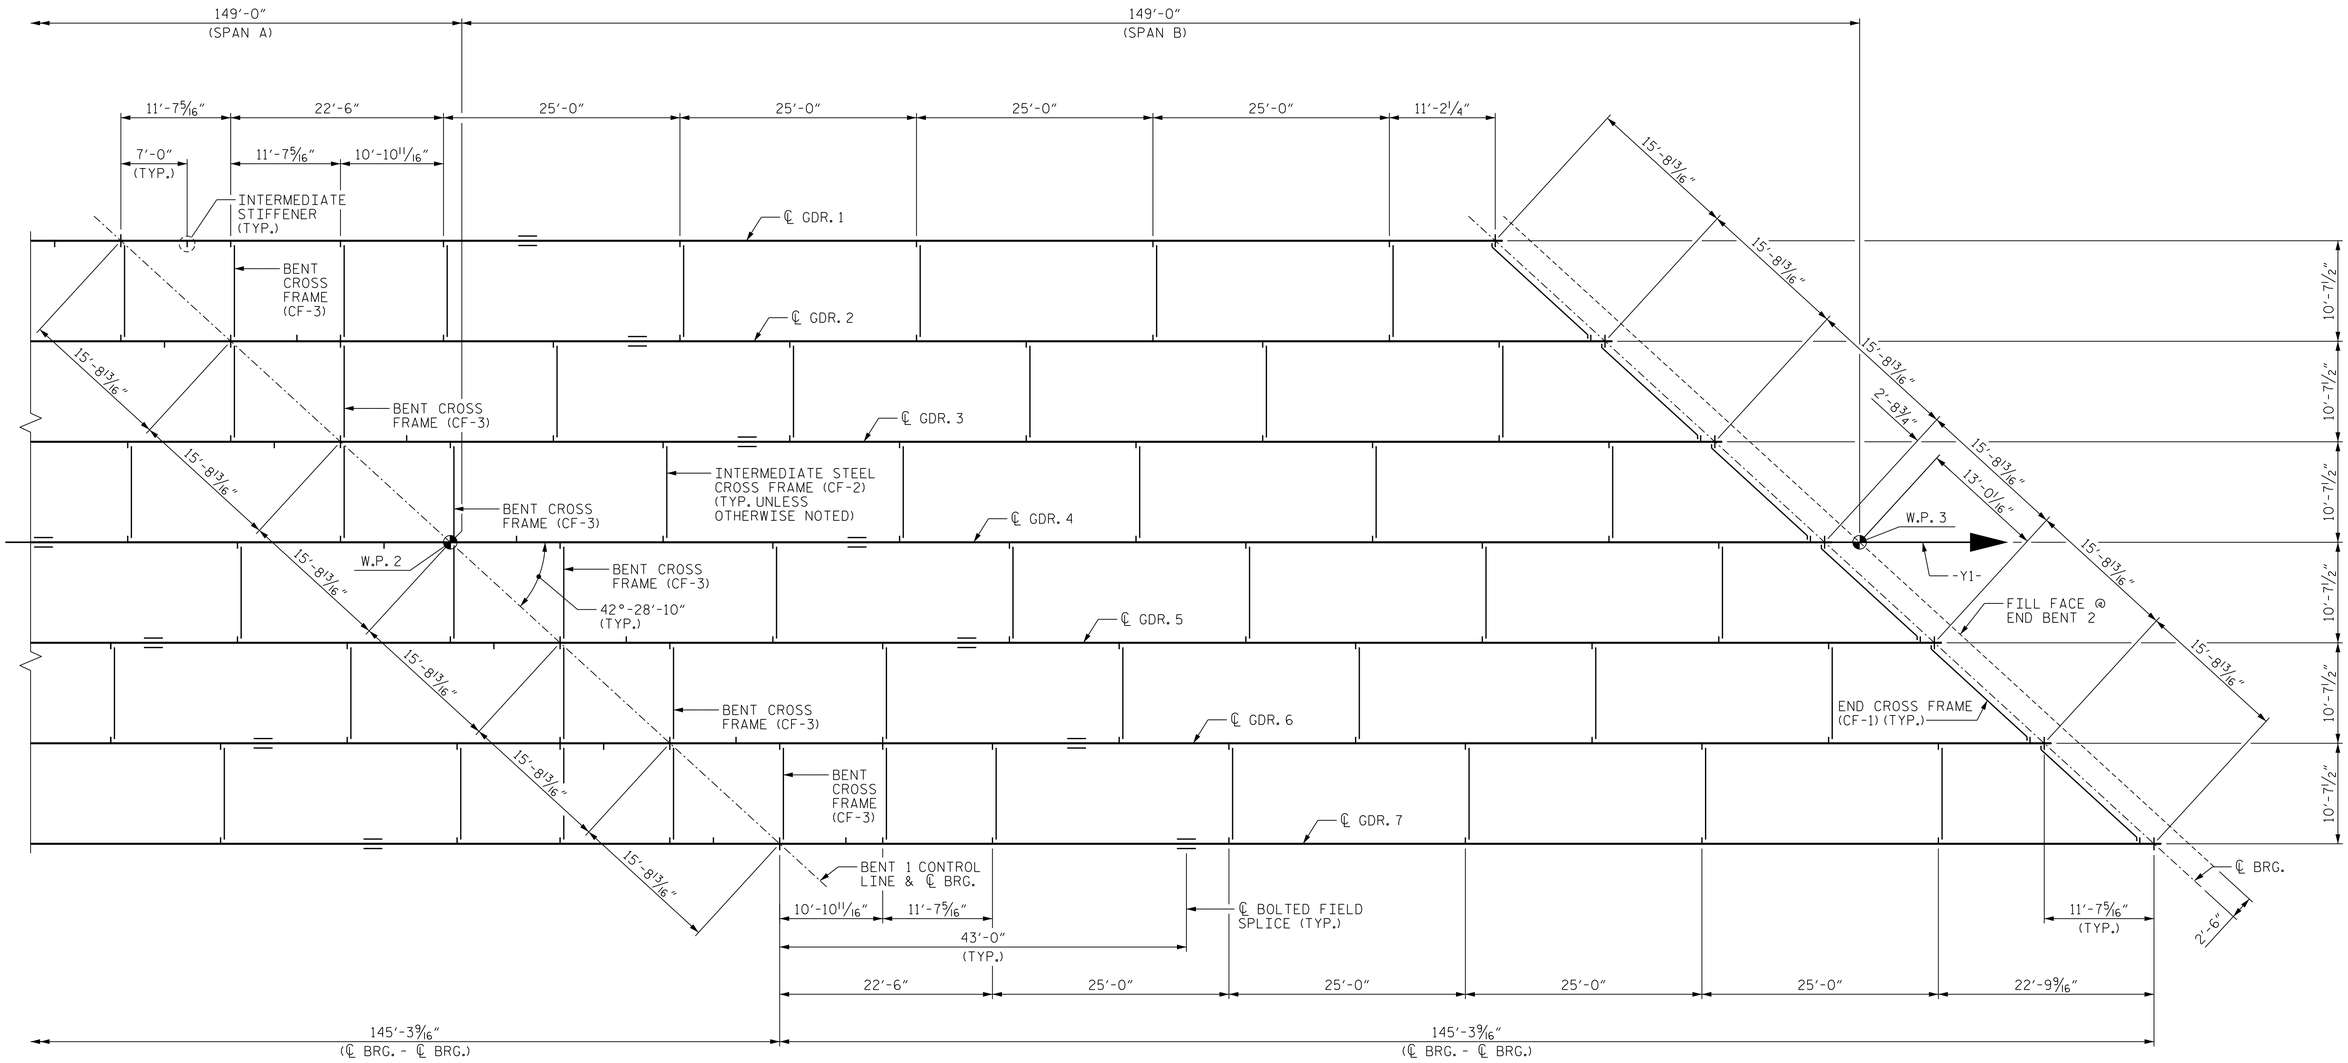

SPAN B

FRAMING PLAN

EXP.
(E1, P9 @ GDR. 1-GDR. 3)
(E1, P10 @ GDR. 4-GDR. 7)

PROJECT NO. W-5107

JOHNSTON COUNTY

STATION: 33+45.98 -L-

SHEET 2 OF 2

STATE OF NORTH CAROLINA
DEPARTMENT OF TRANSPORTATION
RALEIGH

SUPERSTRUCTURE

FRAMING PLAN
SPAN B

NORTH CAROLINA PROFESSIONAL SEAL 027799 ENGINEER ALLYSON K. ORR
11/26/2014

MI ENGINEERING
1011 SCHAUB DRIVE, SUITE 100
RALEIGH, NC 27606
(919) 851-6606
FIRM PE NUMBER : P-0671

REVISIONS						
NO.	BY:	DATE:	NO.	BY:	DATE:	
1			3			
2			4			

SHEET NO. S-11
TOTAL SHEETS 70

DRAWN BY : B.E. LANNING DATE : 03/13
CHECKED BY : A.K. ORR DATE : 03/13
DESIGN ENGINEER OF RECORD : A.K. ORR DATE : 11/14

11/25/2014
2:14:26 PM
User: blanning
Filename: P:\NC Bridges\MI2005 - W-5107 Johnston Co\MI2005.01_Site 1\Structures\401_055_S01_W5107_SMU_FP2.dgn