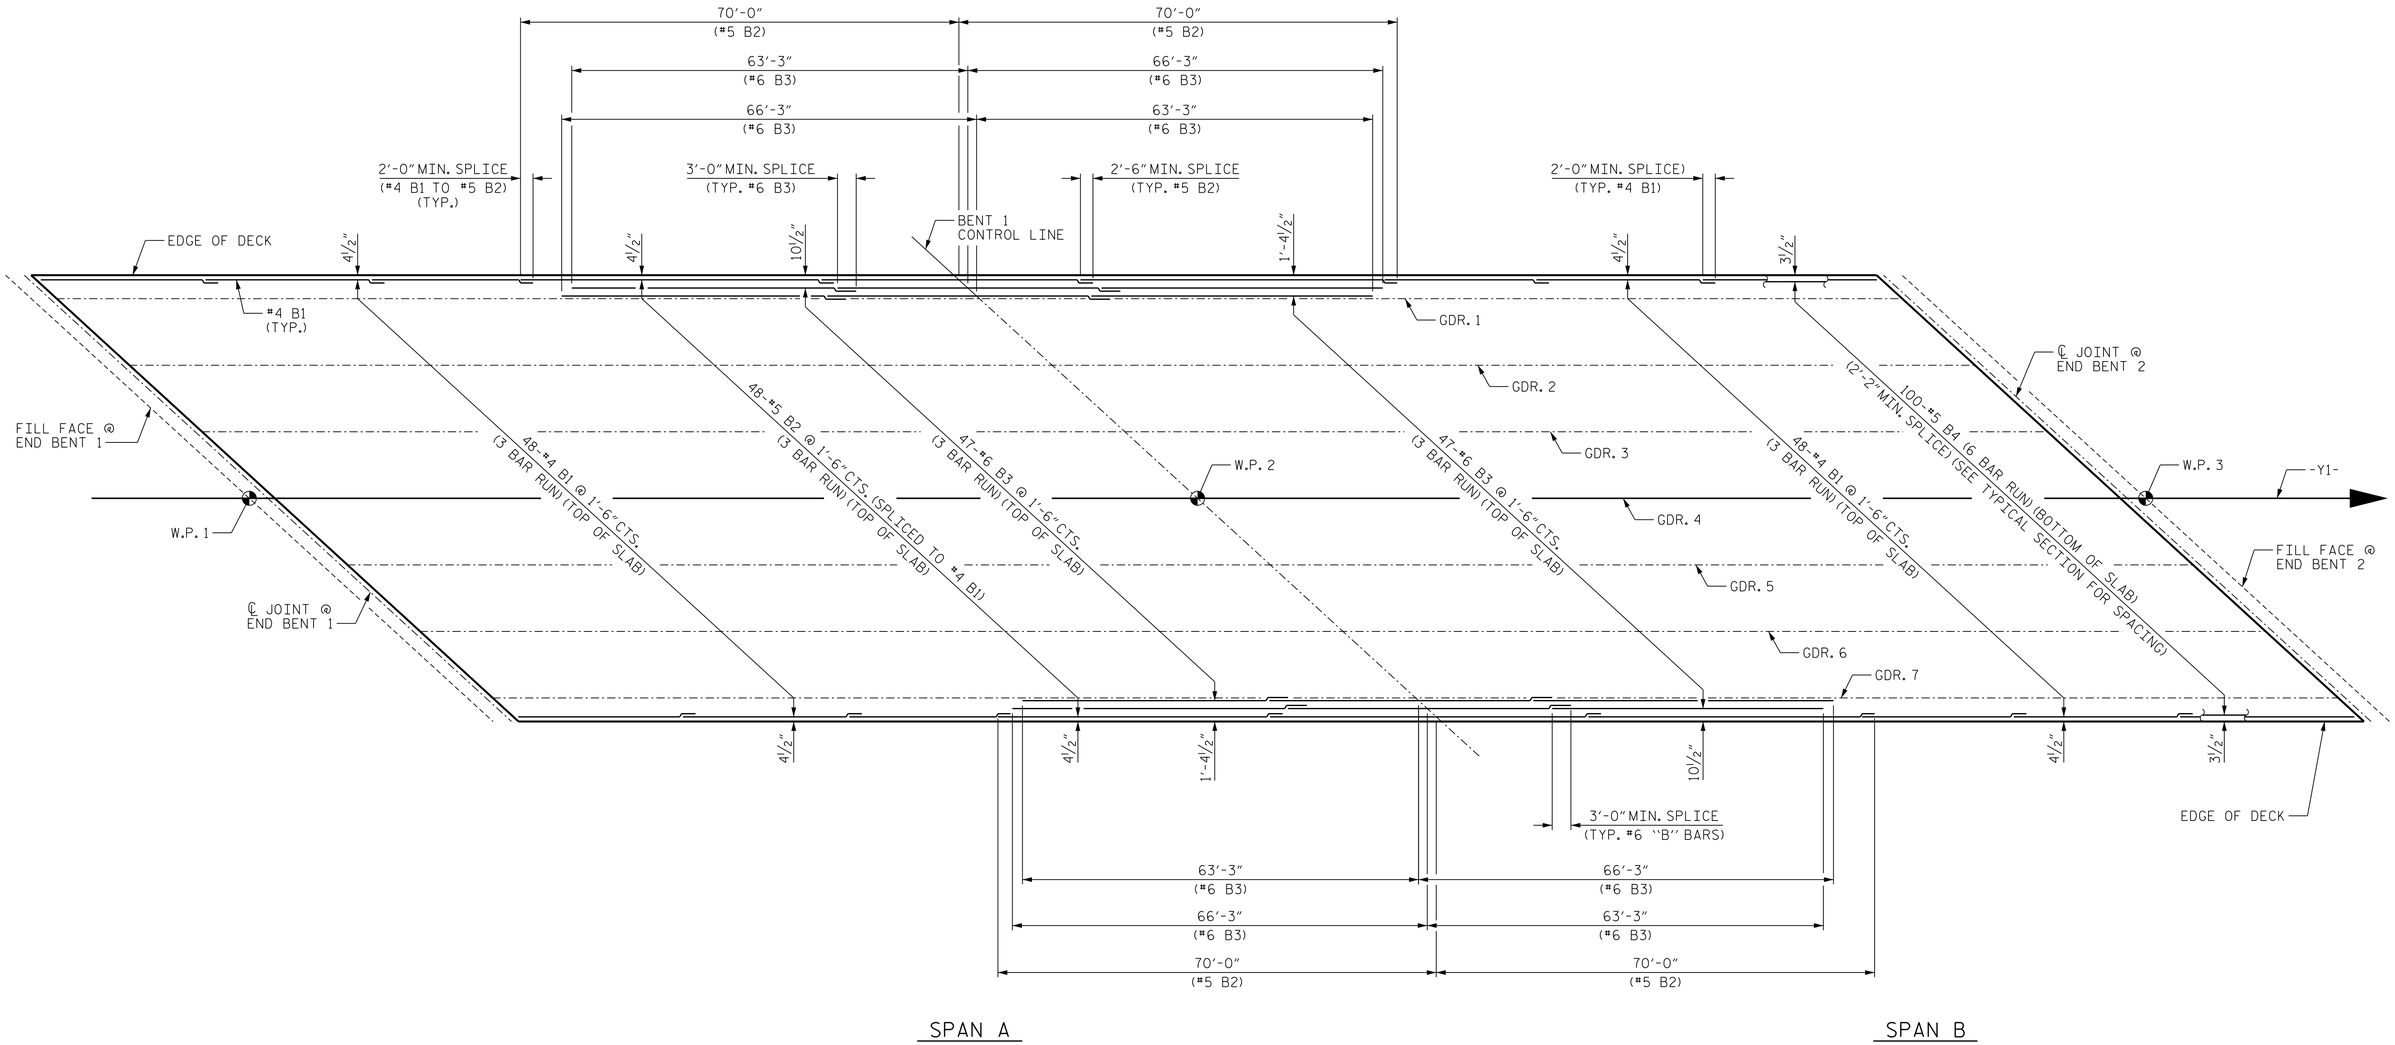

PLAN "B" BAR LAYOUT

PROJECT NO. W-5107

JOHNSTON COUNTY

STATION: 33+45.98 -L-

SHEET 3 OF 3

STATE OF NORTH CAROLINA
DEPARTMENT OF TRANSPORTATION
RALEIGH

SUPERSTRUCTURE

PLAN OF SPANS
"B" BAR LAYOUT

NORTH CAROLINA PROFESSIONAL SEAL 027799 ENGINEER ALLYSON K. ORR

11/26/2014

MI ENGINEERING
1011 SCHAUB DRIVE, SUITE 100
RALEIGH, NC 27606
(919) 851-6606
FIRM PE NUMBER : P-0671

REVISIONS						SHEET NO.
NO.	BY:	DATE:	NO.	BY:	DATE:	S-9
1			3			TOTAL SHEETS
2			4			70

DRAWN BY : J.S. ISRAELNAIM DATE : 03/13
CHECKED BY : A.K. ORR DATE : 03/13
DESIGN ENGINEER OF RECORD : A.K. ORR DATE : 11/14

11/25/2014
2:14:22 PM
User: planning
Filename: P:\NC Bridges\MI2005 - W-5107 Johnston Co\MI2005.01_Site 1\Structures\401_045_S01_W5107_SMU_PS3.dgn