F.A. PROJ. NO. STPNHS-0070(117)

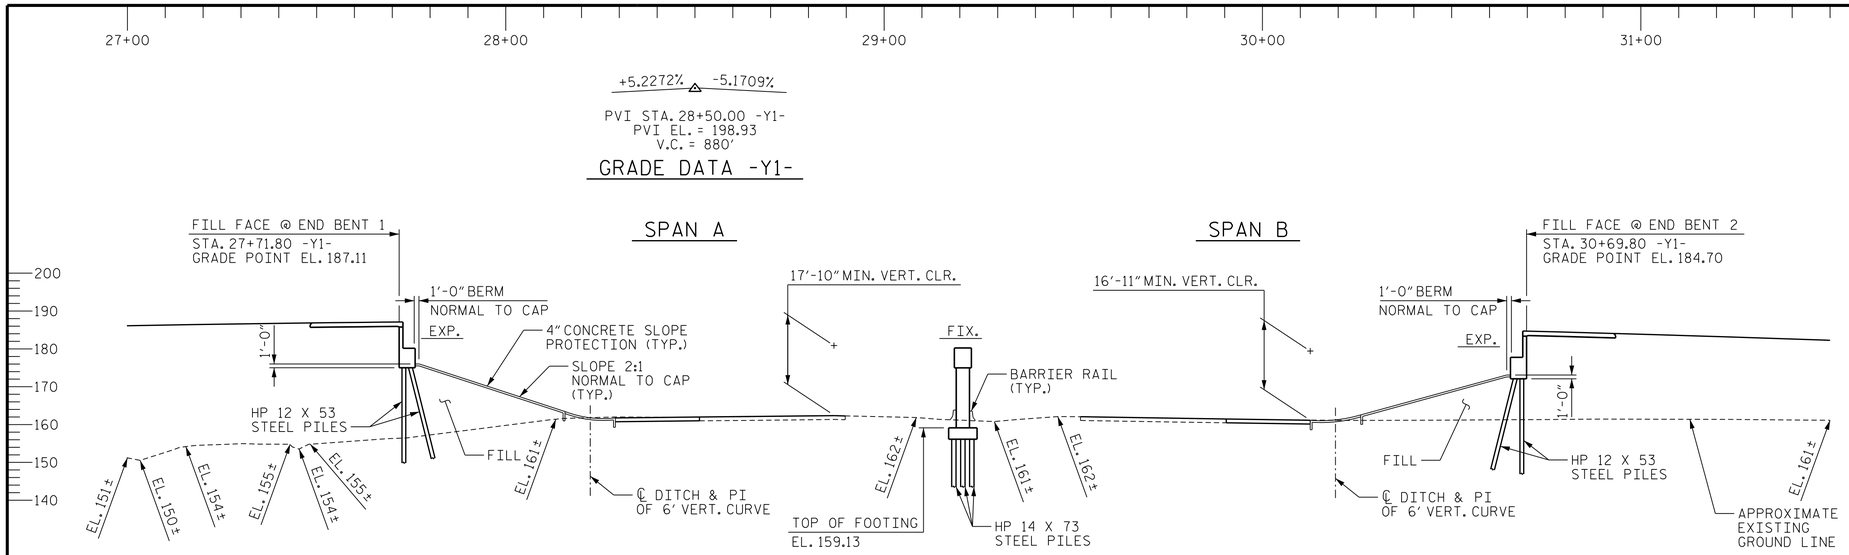

SECTION ALONG -Y1-

(SECTION AT END BENTS AND BENT ARE AT RIGHT ANGLES)

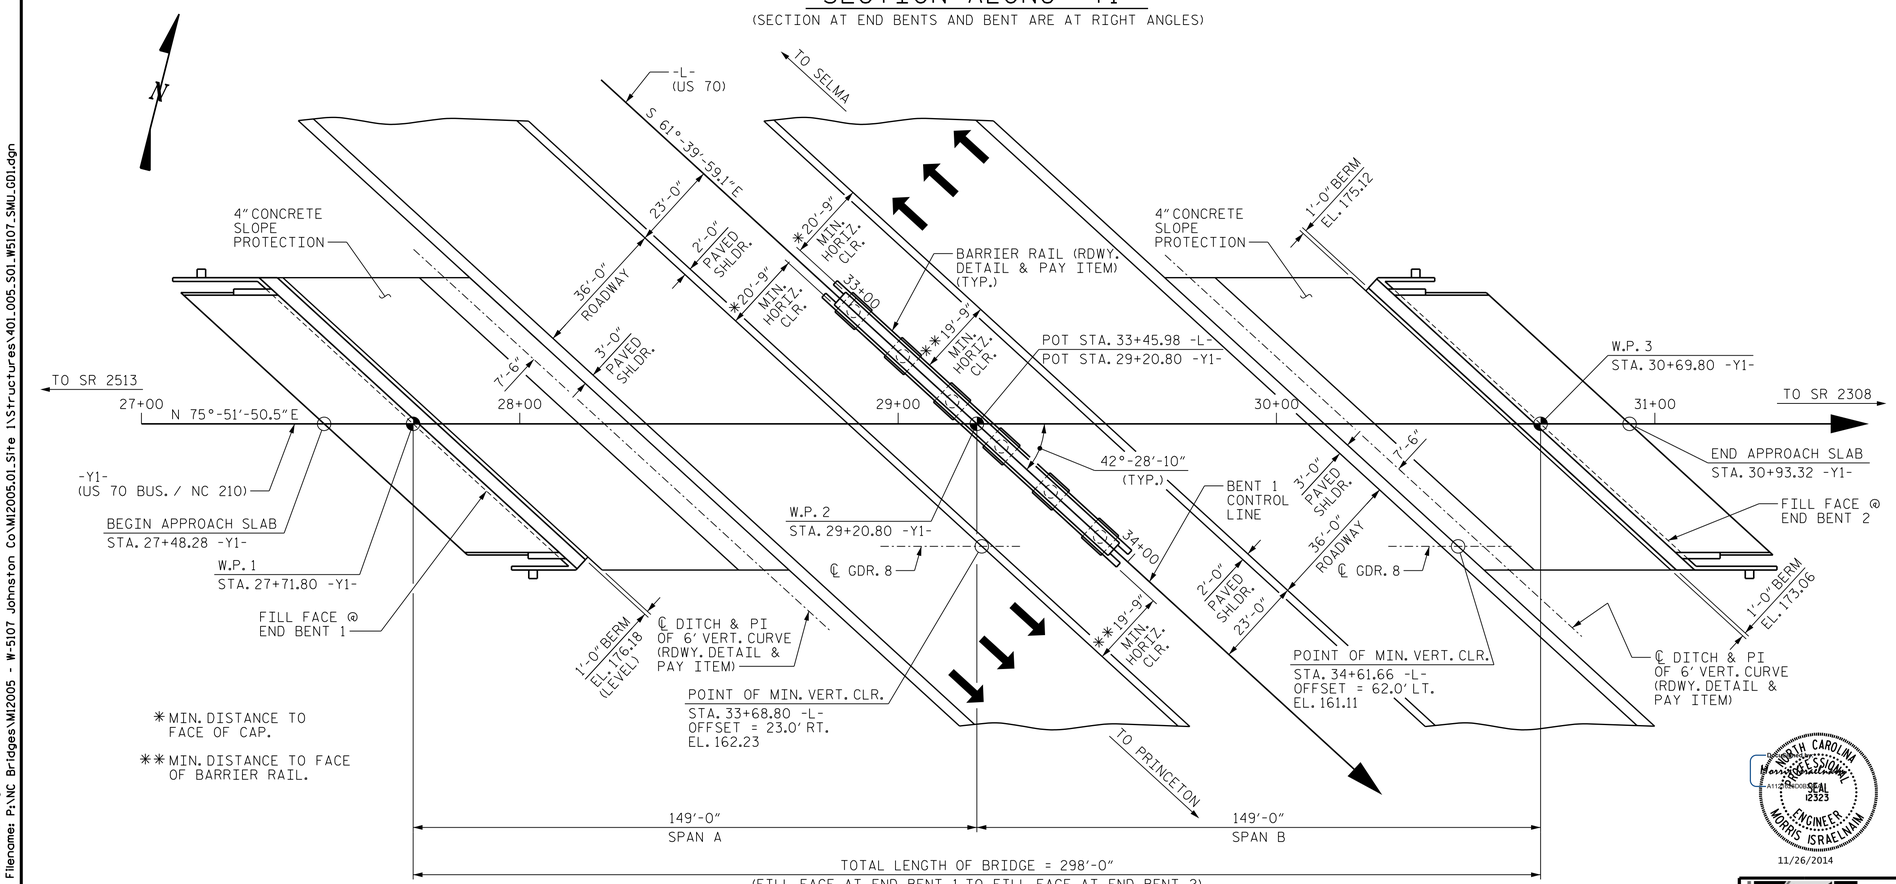

PLAN

(PILES NOT SHOWN FOR CLARITY)

*MIN. DISTANCE TO FACE OF CAP.

**MIN. DISTANCE TO FACE OF BARRIER RAIL.

11/25/2014
2:14:06 PM
User: blanning
Filename: P:\NC Bridges\MI2005 - W-5107 Johnston Co\MI2005.01_Site 1\Structures\401_005_S01_W5107_SMU_GD1.dgn

DRAWN BY :	B.E. LANNING	DATE :	03/13
CHECKED BY :	A.K. ORR	DATE :	10/14
DESIGN ENGINEER OF RECORD :	A.K. ORR	DATE :	11/14

NORTH CAROLINA PROFESSIONAL SEAL 023232 ENGINEER MORRIS ISRAELNAM
11/26/2014

NORTH CAROLINA PROFESSIONAL SEAL 027799 ENGINEER ALLYSON K. ORR
11/26/2014

MI ENGINEERING
1011 SCHAUB DRIVE, SUITE 100
RALEIGH, NC 27606
(919) 851-6606
FIRM PE NUMBER : P-0671

REVISIONS						
NO.	BY:	DATE:	NO.	BY:	DATE:	
1			3			
2			4			

SHEET NO. S-1
TOTAL SHEETS 70

PROJECT NO. W-5107
JOHNSTON COUNTY
STATION: 33+45.98 -L-
29+20.80 -YI-

SHEET 1 OF 3 BRIDGE NO. 620

STATE OF NORTH CAROLINA
DEPARTMENT OF TRANSPORTATION
RALEIGH

GENERAL DRAWING

FOR BRIDGE ON
US 70 BUS. / NC 210
OVER US 70
BETWEEN SR 2513 AND SR 2308

STR. #1