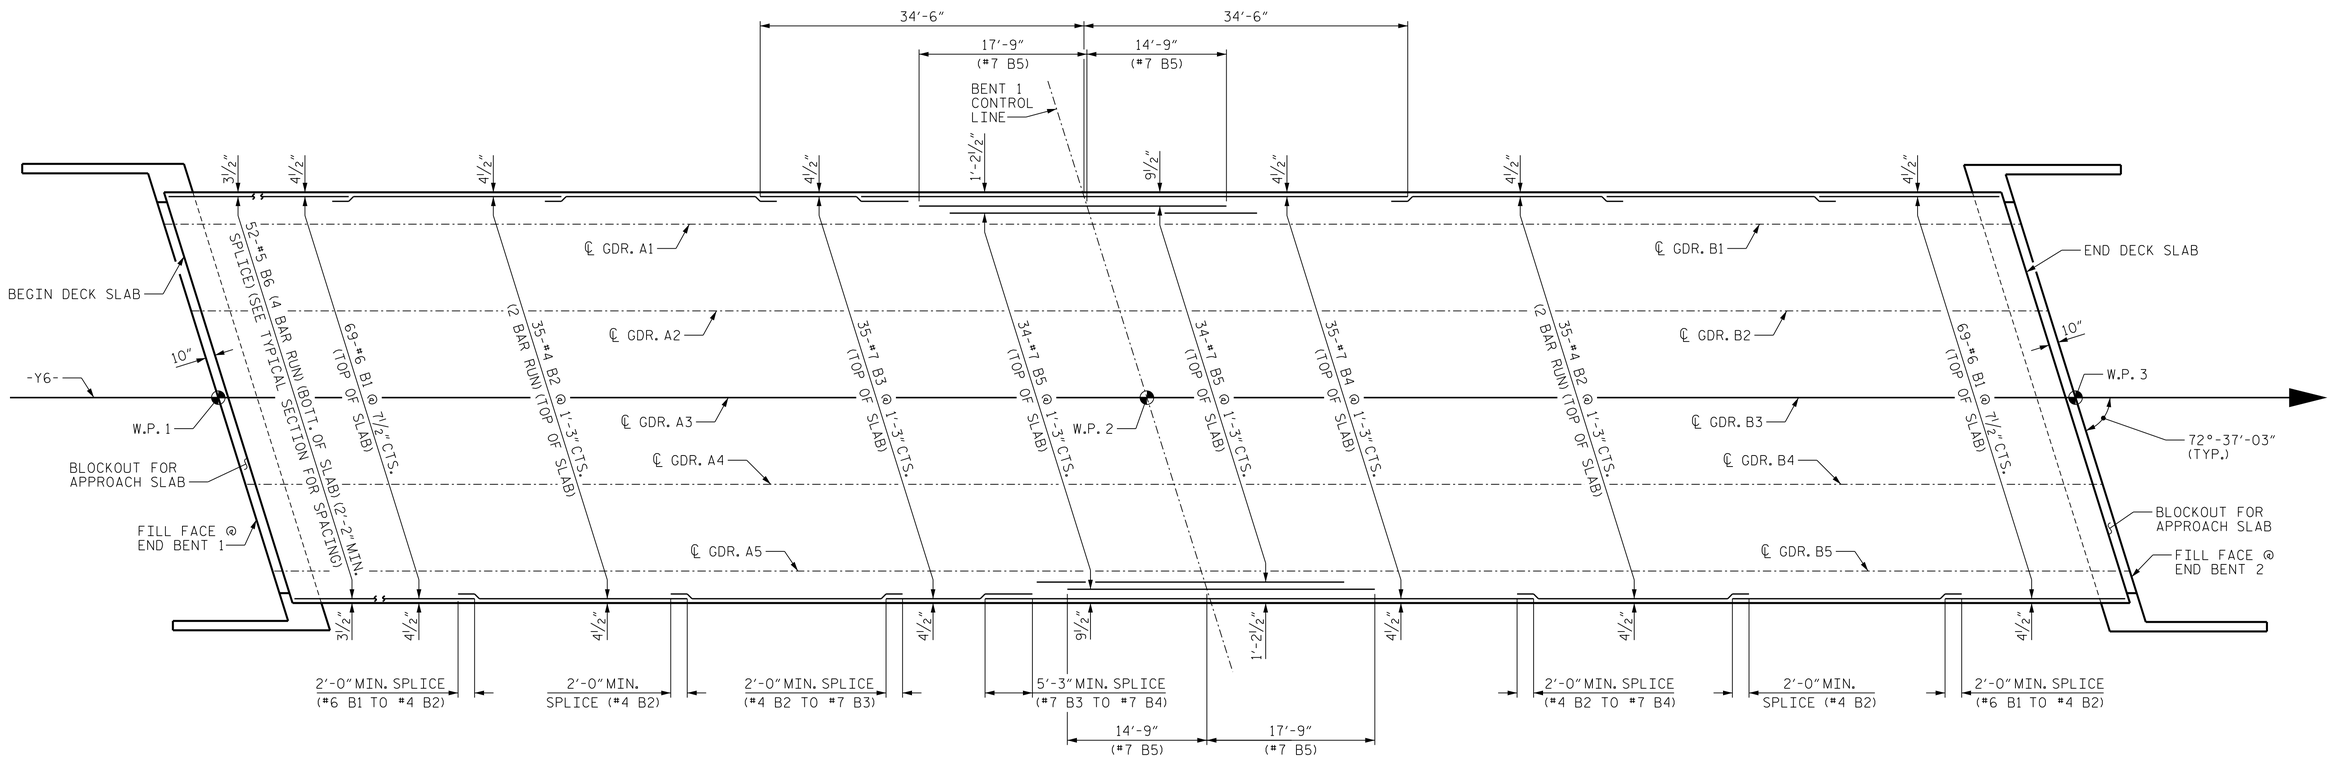

PLAN "B" BAR LAYOUT

PROJECT NO. W-5107

JOHNSTON COUNTY

STATION: 115+83.99 -L-

SHEET 3 OF 5

STATE OF NORTH CAROLINA
DEPARTMENT OF TRANSPORTATION
RALEIGH

SUPERSTRUCTURE

PLAN OF SPANS
"B" BAR LAYOUT

NORTH CAROLINA PROFESSIONAL SEAL 027799 ENGINEER ALLYSON K. ORR

11/26/2014

MI ENGINEERING
1011 SCHAUB DRIVE, SUITE 100
RALEIGH, NC 27606
(919) 851-6606
FIRM PE NUMBER : P-0671

REVISIONS						
NO.	BY:	DATE:	NO.	BY:	DATE:	
1			3			
2			4			

SHEET NO. S-49

TOTAL SHEETS 70

DRAWN BY : B.E. LANNING DATE : 03/13
CHECKED BY : A. K. ORR DATE : 04/13
DESIGN ENGINEER OF RECORD : A.K. ORR DATE : 11/14

11/25/2014
2:36:37 PM
User: blanning
Filename: P:\NC Bridges\MI2005 - W-5107 Johnston Co\MI2005.02.Site 2\Structures\402.045.S02.W5107.SMU.PS3.dgn