F.A. PROJ. NO. STPNHS-0070(117)

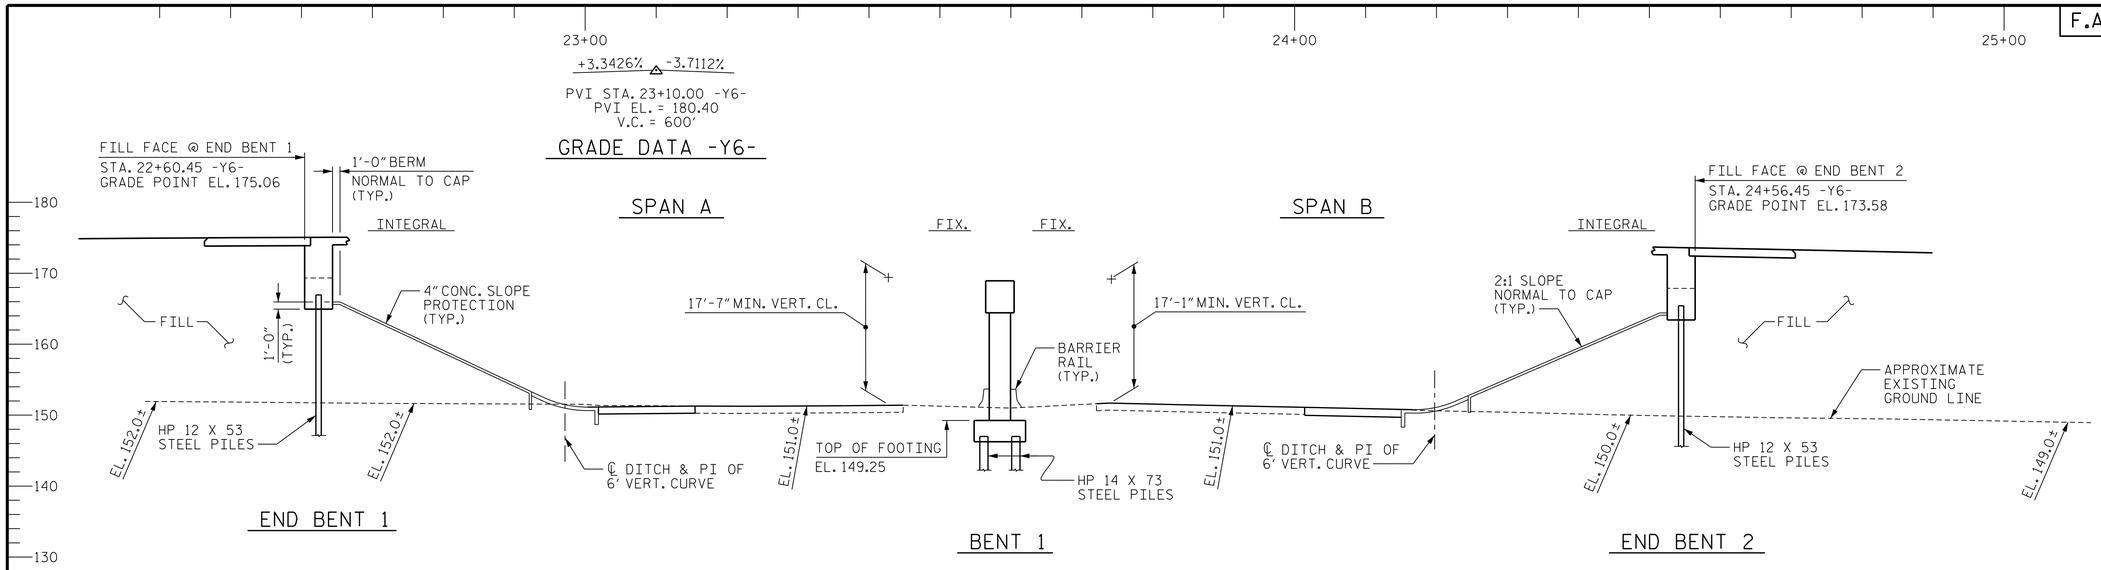

SECTION ALONG -Y6-

(SECTION AT END BENTS AND BENT ARE AT RIGHT ANGLES)

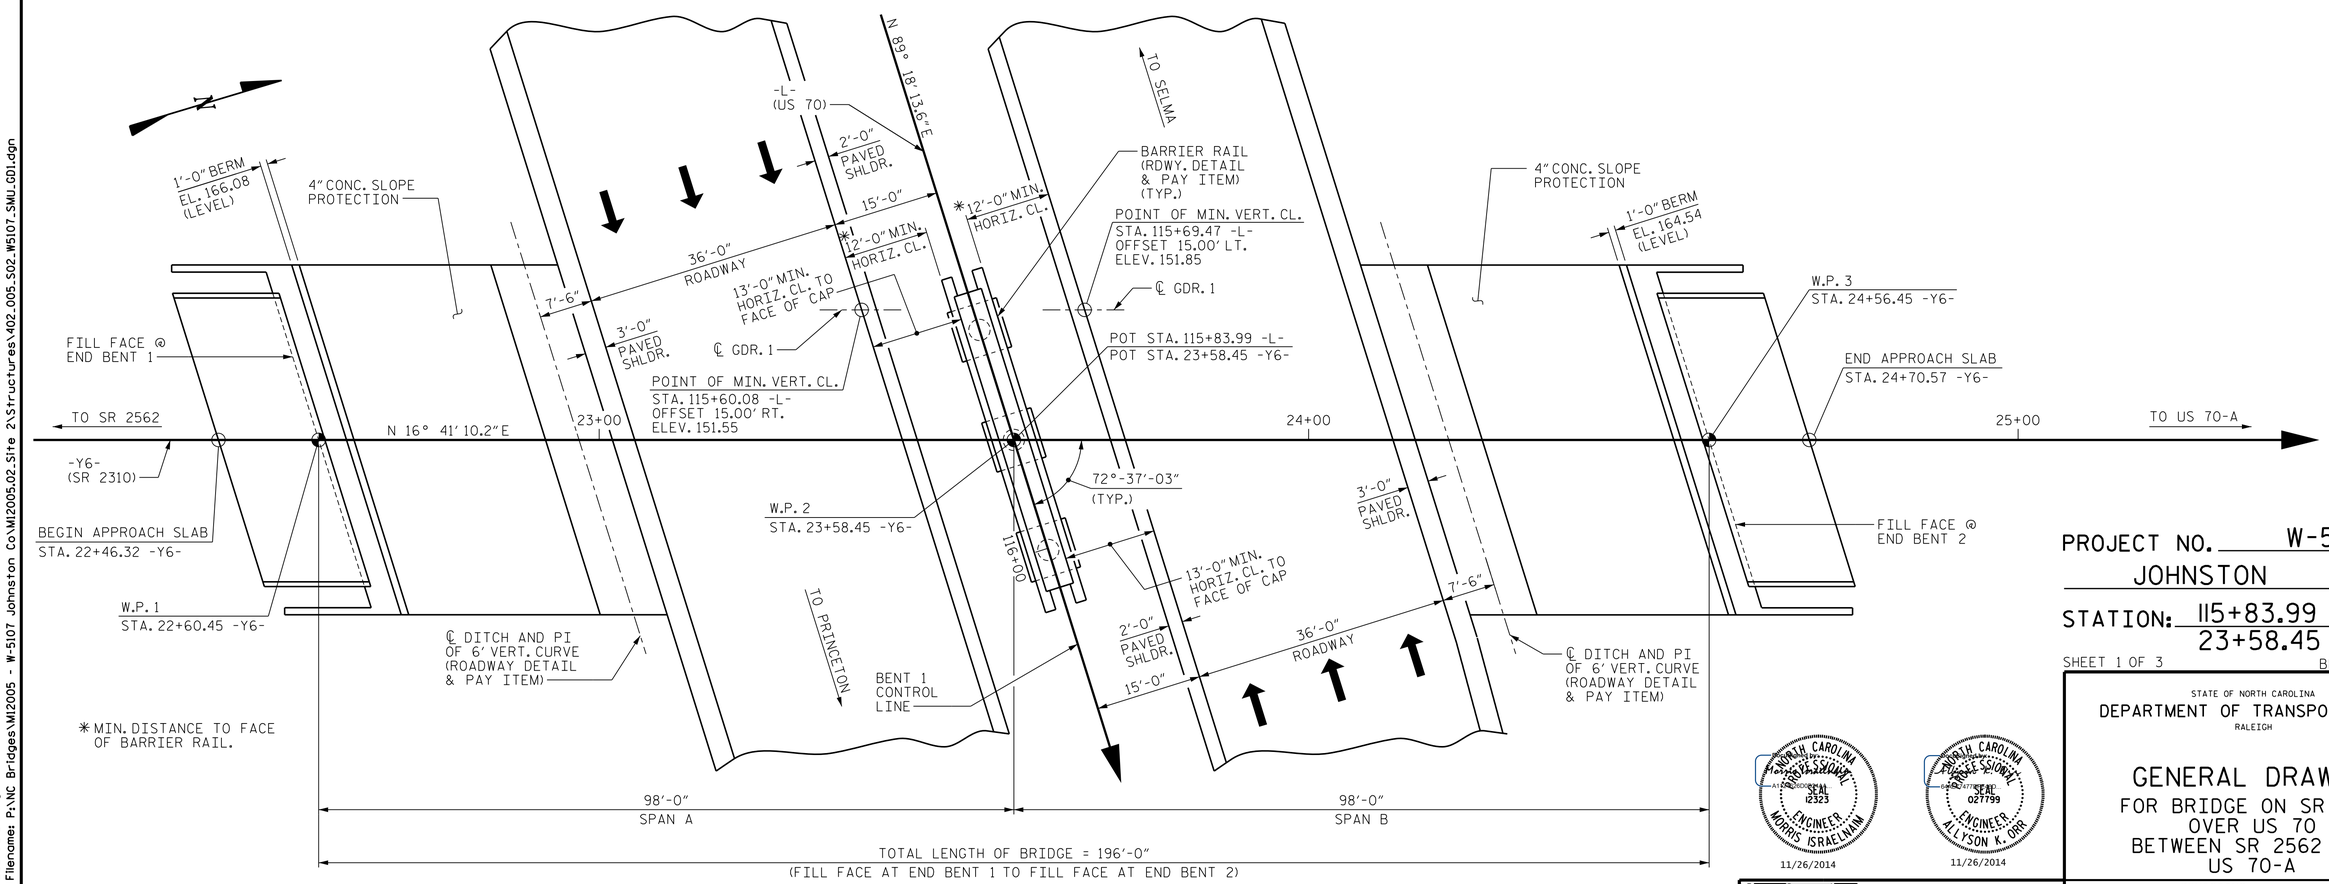

PLAN

(PILES NOT SHOWN FOR CLARITY)

PROJECT NO. W-5107

JOHNSTON COUNTY

STATION: 115+83.99 -L-
23+58.45 -Y6-

SHEET 1 OF 3 BRIDGE NO. 621

STATE OF NORTH CAROLINA
DEPARTMENT OF TRANSPORTATION
RALEIGH

GENERAL DRAWING

FOR BRIDGE ON SR 2310
OVER US 70
BETWEEN SR 2562 AND
US 70-A

NORTH CAROLINA PROFESSIONAL SEAL 12323 ENGINEER MORRIS ISRAELNAIM
11/26/2014

NORTH CAROLINA PROFESSIONAL SEAL 027799 ENGINEER ALLYSON K. ORR
11/26/2014

MI ENGINEERING
1011 SCHAUB DRIVE, SUITE 100
RALEIGH, NC 27606
(919) 851-6606
FIRM PE NUMBER : P-0671

REVISIONS								SHEET NO.
NO.	BY:	DATE:	NO.	BY:	DATE:			S-41
1			3					TOTAL SHEETS
2			4					70

STR. #2

DRAWN BY :	J.S. ISRAELNAIM	DATE :	08/14
CHECKED BY :	G.R. COLS	DATE :	10/14
DESIGN ENGINEER OF RECORD :	A.K. ORR	DATE :	11/14

11/25/2014
2:36:20 PM
User: blanning
Filename: P:\NC Bridges\MI2005 - W-5107 Johnston Co\MI2005.02_Site 2\Structures\402_005_S02_W5107_SMU_GD1.dgn