DocuSign Envelope ID: 8FF6719D-7D19-48C1-9FDC-0403973C721B

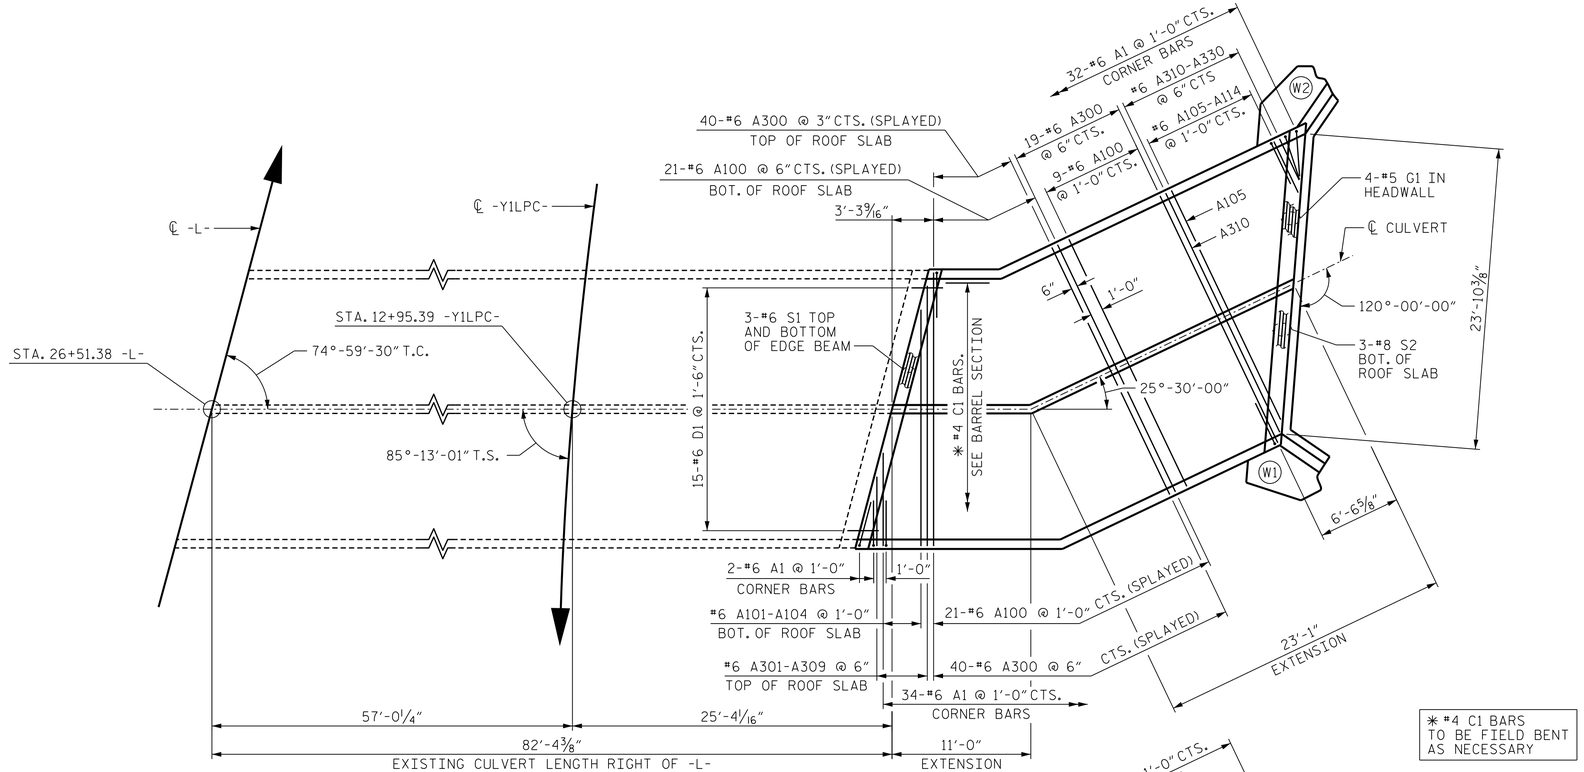

PLAN OF ROOF SLAB

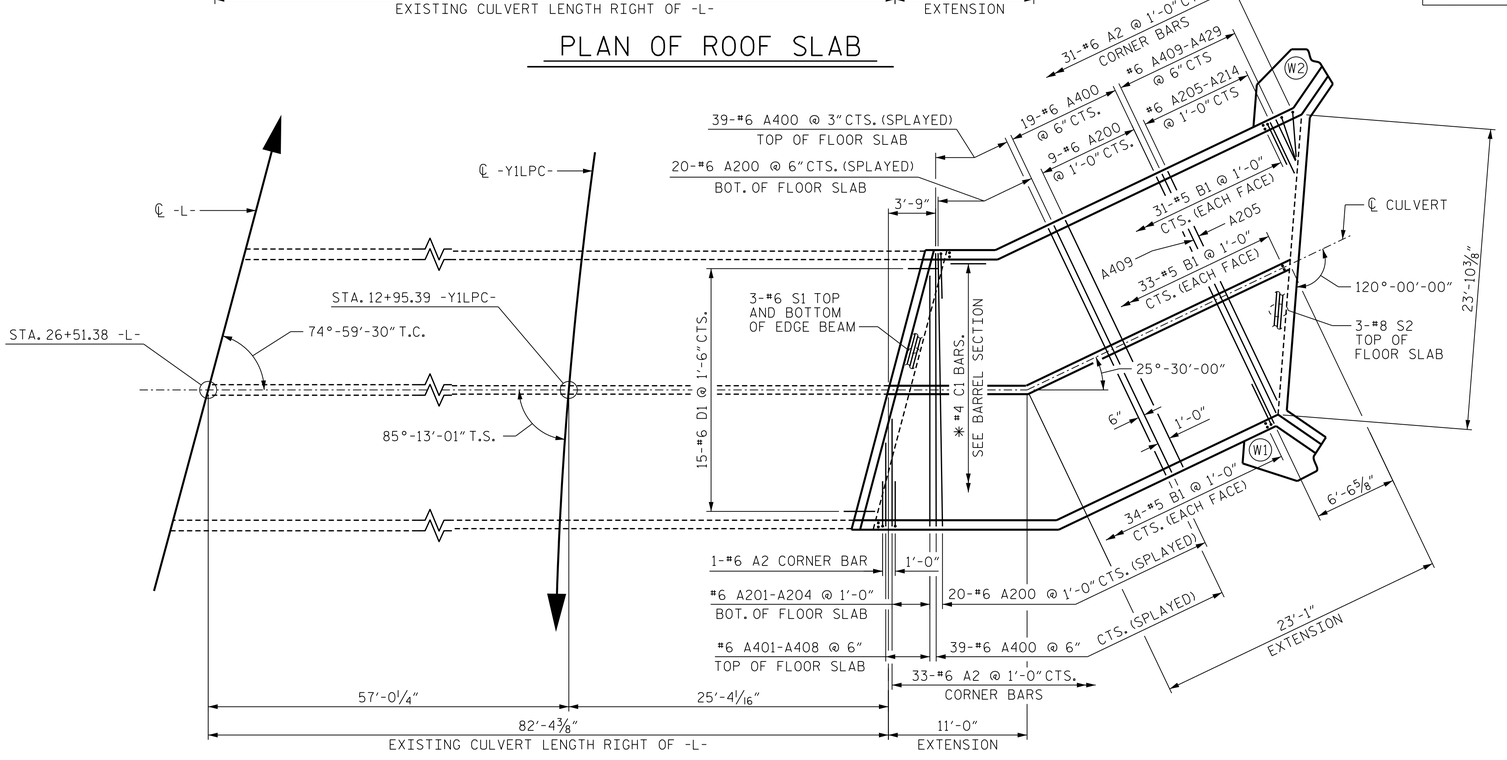

PLAN OF FLOOR SLAB

PROJECT NO. W-5107
JOHNSTON COUNTY
STATION: 26+51.38 -L-

SHEET 3 OF 7

STATE OF NORTH CAROLINA
DEPARTMENT OF TRANSPORTATION
RALEIGH

DOUBLE 10 FT. X 8 FT. CONCRETE BOX CULVERT EXTENSION

NORTH CAROLINA PROFESSIONAL SEAL 027799 ENGINEER PAUL A. de PAOLI
11/20/2014

DRAWN BY : J.S. ISRAELNAIM	DATE : 07/14
CHECKED BY : P.A. de PAOLI	DATE : 07/14
DESIGN ENGINEER OF RECORD : P.A. de PAOLI	DATE : 07/14

MI ENGINEERING
1011 SCHAUB DRIVE, SUITE 100
RALEIGH, NC 27606
(919) 851-6606
FIRM PE NUMBER : P-0671

REVISIONS						
NO.	BY:	DATE:	NO.	BY:	DATE:	
1			3			
2			4			

SHEET NO. C-3
TOTAL SHEETS 36

11/19/2014
4:55:42 PM
User: blanning
Filename: P:\NC Bridges\MI2005 - W-5107 Johnston Co\MI2005.03.Culvert 1.Ext.Bowdy Creek at US 70 Byp\Structures\410.015.C01.W5107.SMU.CU3.dgn