DocuSign Envelope ID: 7A3943D1-E34D-495C-8947-318C9CD58D33

BM #7: 174.88' LT. OF STA. 111+15.12 -BL-, EL. 148.87

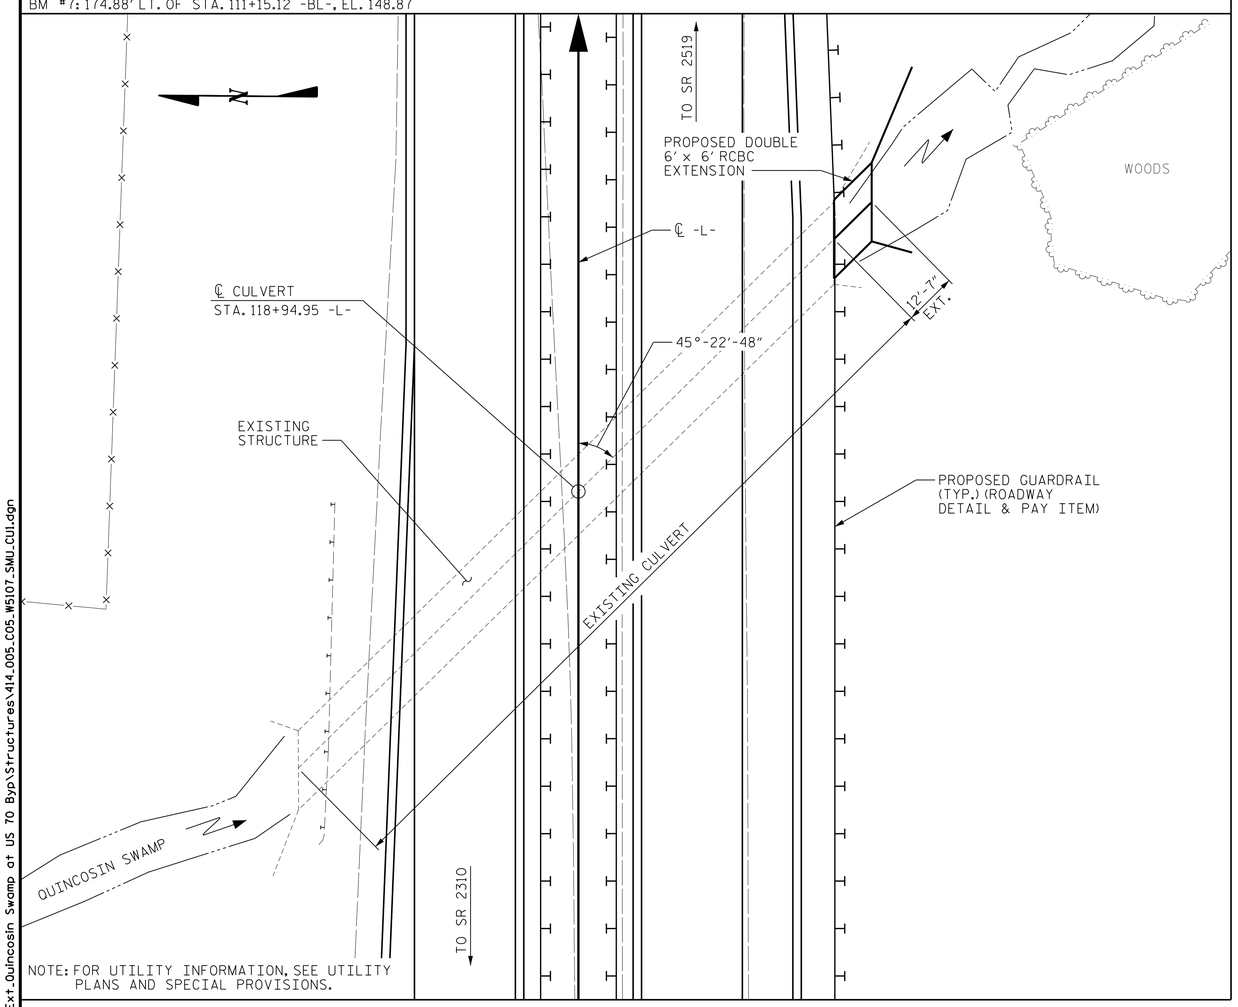

NOTE: FOR UTILITY INFORMATION, SEE UTILITY PLANS AND SPECIAL PROVISIONS.

LOCATION SKETCH

GRADE POINT ELEVATION @ 118+94.95 -L- = 150.05
BED ELEVATION @ 118+94.95 -L- = 139.84
ROADWAY SLOPES = 3:1

NOTES

ASSUMED LIVE LOAD ----------HL-93 OR ALTERNATE LOADING.

DESIGN FILL----------3.74 FT.

FOR OTHER DESIGN DATA AND NOTES SEE STANDARD NOTE SHEET.

3"Ø WEEP HOLES INDICATED TO BE IN ACCORDANCE WITH THE SPECIFICATIONS.

CONCRETE IN CULVERTS TO BE POURED IN THE FOLLOWING ORDER:

1. WING FOOTINGS AND FLOOR SLAB INCLUDING 4" OF ALL VERTICAL WALLS.
2. THE REMAINING PORTIONS OF THE WALLS AND WINGS FULL HEIGHT FOLLOWED BY ROOF SLAB AND HEADWALLS.

THE RESIDENT ENGINEER SHALL CHECK THE LENGTH OF CULVERT BEFORE STAKING IT OUT TO MAKE CERTAIN THAT IT WILL PROPERLY TAKE CARE OF THE FILL.

DIMENSIONS FOR WING LAYOUT AS WELL AS ADDITIONAL REINFORCING STEEL EMBEDDED IN BARREL ARE SHOWN ON WING SHEET.

AT THE CONTRACTOR'S OPTION, HE MAY SPLICE THE VERTICAL REINFORCING STEEL IN THE INTERIOR FACE OF EXTERIOR WALL ABOVE LOWER WALL CONSTRUCTION JOINT. THE SPLICE LENGTH SHALL BE AS PROVIDED IN THE SPLICE LENGTH CHART SHOWN ON THE PLANS. EXTRA WEIGHT OF STEEL DUE TO THE SPLICES SHALL BE PAID FOR BY THE CONTRACTOR.

DOWELS SHALL BE USED TO CONNECT THE CULVERT EXTENSION TO THE EXISTING CULVERT AS SHOWN. FOR NOTE REGARDING SETTING OF DOWELS, SEE SHEET SN.

STEEL IN THE BOTTOM SLAB MAY BE SPLICED AT THE PERMITTED CONSTRUCTION JOINT AT THE CONTRACTOR'S OPTION. EXTRA WEIGHT OF STEEL DUE TO THE SPLICES WILL BE PAID FOR BY THE CONTRACTOR.

THE CONTRACTOR SHALL PROVIDE INDEPENDENT ASSURANCE SAMPLES OF REINFORCING STEEL AS FOLLOWS: FOR PROJECTS REQUIRING UP TO 400 TONS OF REINFORCING STEEL, ONE 30 INCH SAMPLE OF EACH SIZE BAR USED, AND FOR PROJECTS REQUIRING OVER 400 TONS OF REINFORCING STEEL, TWO 30 INCH SAMPLES OF EACH SIZE BAR USED. THE BARS FROM WHICH THE SAMPLES ARE TAKEN MUST THEN BE SPLICED WITH REPLACEMENT BARS OF THE SIZE AND LENGTH OF THE SAMPLE, PLUS A MINIMUM LAP SPLICE OF THIRTY BAR DIAMETERS.

IF APPROVED BY THE ENGINEER, THE CONTRACTOR MAY USE THE EXISTING WINGS AS TEMPORARY SHORING FOR THE CONSTRUCTION OF THE CULVERT EXTENSIONS. IN THIS CASE, THE BOTTOM SLAB OF THE EXTENSION SHALL BE POURED AT LEAST 72 HOURS PRIOR TO CUTTING THE WINGS. THE WINGS MAY BE CUT EARLIER PROVIDED THE SLAB CONCRETE STRENGTH HAS REACED A MINIMUM COMPRESSIVE STRENGTH OF 1500 PSI.

FOR CULVERT DIVERSION DETAILS AND PAY ITEM, SEE EROSION CONTROL PLANS.

A 3 FOOT STRIP OF FILTER FABRIC SHALL BE ATTACHED TO THE FILL FACE OF THE WING COVERING THE ENTIRE LENGTH OF THE EXPANSION JOINT.

EXCAVATE 1 FT. BELOW CULVERT AND FOOTINGS AND REPLACE WITH FOUNDATION CONDITIONING MATERIAL IN ACCORDANCE WITH SECTION 414 OF THE STANDARD SPECIFICATIONS.

SCOUR PROTECTIONS ARE REQUIRED AT THE OUTLET OF THE CULVERT. DO NOT PLACE RIP RAP ABOVE THE STREAM BED.

THE SCOUR CRITICAL ELEVATIONS ARE THE AS-BUILT BOTTOM OF BOX CULVERT ELEVATIONS. SCOUR CRITICAL ELEVATIONS ARE USED TO MONITOR POSSIBLE SCOUR PROBLEMS DURING THE LIFE OF THE STRUCTURE.

FOR SUBMITTAL OF WORKING DRAWINGS, SEE SPECIAL PROVISIONS.

FOR FALSWORK AND FORMWORK, SEE SPECIAL PROVISIONS.

FOR CRANE SAFETY, SEE SPECIAL PROVISIONS.

FOR GROUT FOR STRUCTURES, SEE SPECIAL PROVISIONS.

HYDROGRAPHIC DATA

DESIGN DISCHARGE ..... = 410 CFS
FREQUENCY OF DESIGN FLOOD ..... = 50 YRS.
DESIGN HIGH WATER ELEVATION ..... = 145.6 FT.
DRAINAGE AREA ..... = 1.61 SQ. MI.
BASE DISCHARGE (Q100) ..... = 500 CFS
BASE HIGH WATER ELEVATION ..... = 146.36 FT.

OVERTOPPING FLOOD DATA

OVERTOPPING DISCHARGE ..... = 900 CFS
FREQUENCY OF OVERTOPPING FLOOD ..... = 500+ YRS.
OVERTOPPING FLOOD ELEVATION ..... = 149.0 FT.

-L- PROFILE DATA

PVI STA. 119+50.00 -L-
PVI EL. = 150.94
GRADE = 0.4148%
PVI STA. 120+00.00 -L-
PVI EL. = 151.15

TOTAL STRUCTURE QUANTITIES

CLASS A CONCRETE				
BARREL @	1.187	CY/FT	14.9	C.Y.
EDGE BEAM			1.5	C.Y.
WING ETC.			15.0	C.Y.
TOTAL			31.4	C.Y.
REINFORCING STEEL				
BARREL			2,860	LBS.
WINGS ETC.			839	LBS.
TOTAL			3,699	LBS.
CULVERT EXCAVATION ----------				LUMP SUM
FOUNDATION CONDITIONING MATERIAL				12.4 TONS
REMOVAL OF EXISTING STRUCTURE ---				LUMP SUM

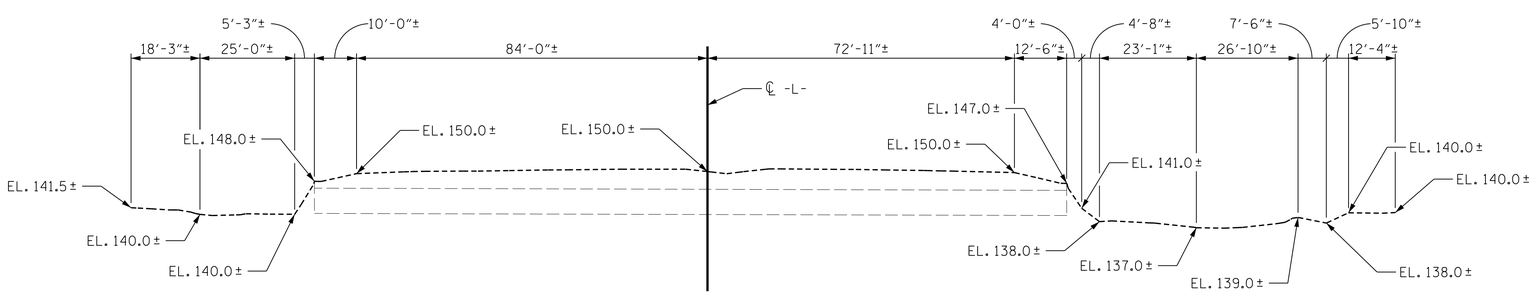

PROFILE ALONG ℄ CULVERT

PROJECT NO. W-5107
JOHNSTON COUNTY
STATION: 118+94.95 -L-

SHEET 1 OF 6

STATE OF NORTH CAROLINA
DEPARTMENT OF TRANSPORTATION
RALEIGH

DOUBLE 6 FT. X 6 FT. CONCRETE BOX CULVERT EXTENSION

NORTH CAROLINA PROFESSIONAL SEAL 027799 ENGINEER PAUL A. de PAOLI
11/20/2014

DRAWN BY : J.S. ISRAELNAIM DATE : 07/11
CHECKED BY : P.A. de PAOLI DATE : 07/11
DESIGN ENGINEER OF RECORD : P.A. de PAOLI DATE : 07/11

MI ENGINEERING
1011 SCHAUB DRIVE, SUITE 100
RALEIGH, NC 27606
(919) 851-6606
FIRM PE NUMBER : P-0671

REVISIONS						
NO.	BY:	DATE:	NO.	BY:	DATE:	
1			3			
2			4			

SHEET NO. C-31
TOTAL SHEETS 36

STR. #7

11/20/2014
10:29:40 AM
User: blanning
Filename: P:\NC Bridges\MI2005 - W-5107 Johnston Co\MI2005.07_Culvert 5_Ext_Quincosin Swamp at US 70 Byp\Structures\414_005_C05_W5107_SMU_CUI.dgn