PAVEMENT SCHEDULE	
C1	3″ S9.5B
D1	4″ I19.0B
E1	4″ B25.0B
R1	MONOLITHIC CONCRETE ISLAND
R2	8″ X 12″ GRANITE CURB
S	4″ SIDEWALK
T	EARTH MATERIAL

NOTE: PAVEMENT EDGE SLOPES ARE 1:1 UNLESS SHOWN OTHERWISE.

PROJECT REFERENCE NO.	SHEET NO.
B-5103	2A-2

ROADWAY DESIGN ENGINEER
NORTH CAROLINA PROFESSIONAL SEAL 025873 ENGINEER GARY R. LOVERING
DocuSigned by: Gary Lovering 12/1/2014
DFD76F34A6BD425...

PAVEMENT DESIGN ENGINEER
NORTH CAROLINA PROFESSIONAL SEAL 022896 ENGINEER CLARK S. MORRISON
DocuSigned by: Clark S. Morrison 11/26/2014
B0A110DD1E0404C4...

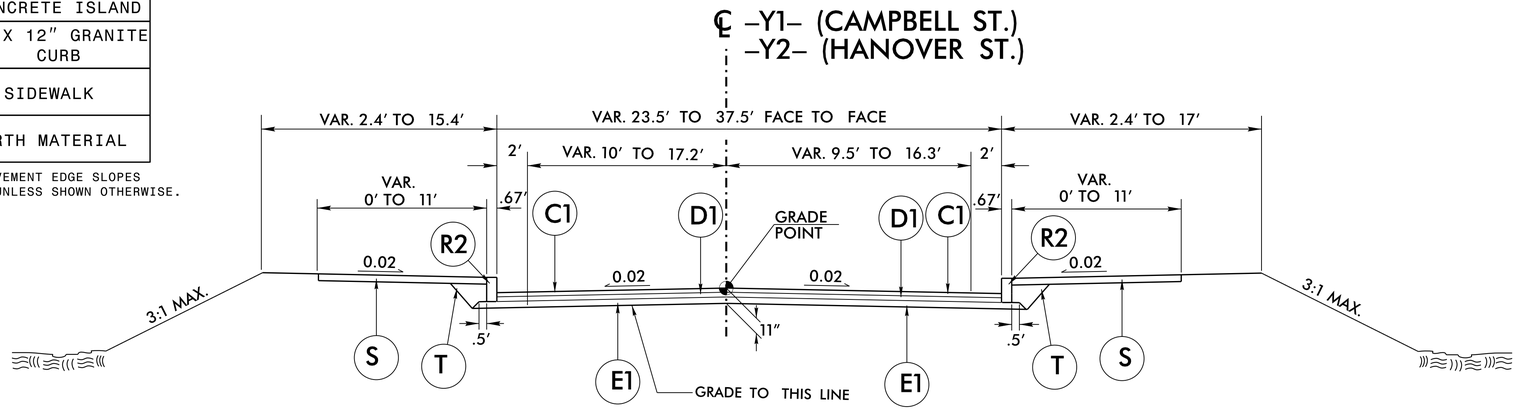

TYPICAL SECTION NO. 2

USE TYPICAL SECTION NO. 2

–Y1– STA. 10+27.00 TO –Y1– STA. 10+83.00
–Y2– STA. 13+55.00 TO –Y2– STA. 13+83.33
–Y2– STA. 14+43.33 TO –Y2– STA. 14+90.00

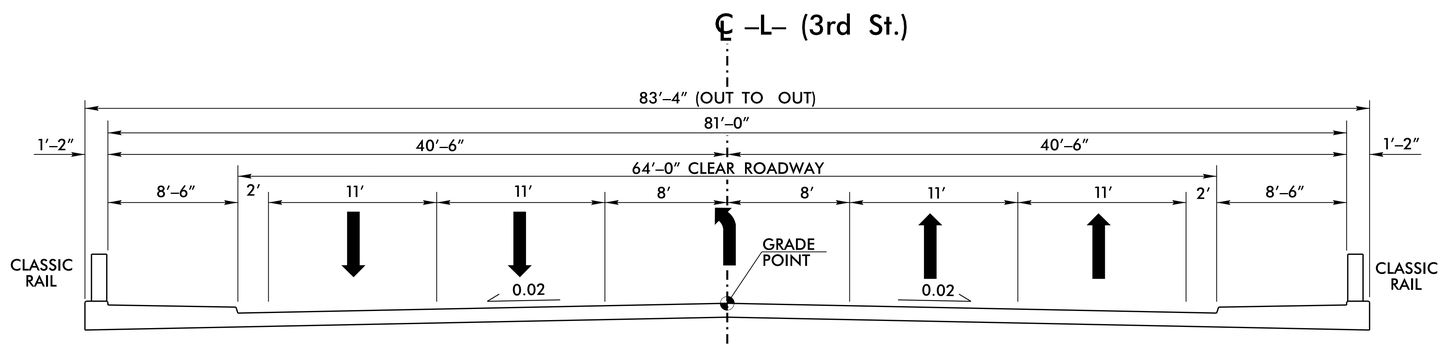

TYPICAL SECTION NO. 3

USE TYPICAL SECTION NO. 3

–L– STA. 15+47.67 (BEGIN BRIDGE) TO –L– STA. 18+22.25 (END BRIDGE)

10/26/12
26-NOV-2014 11:28
R:\Roadway\Proj\B-5103_Rdy_typ.dgn
$$$$USERNAME$$$$