PROJECT REFERENCE NO.	SHEET NO.
B-5103	4
R/W SHEET NO.	

ROADWAY DESIGN ENGINEER NORTH CAROLINA PROFESSIONAL SEAL 025873 ENGINEER GARY R. LOVERING
DocuSigned by: Gary Lovering 12/1/2014 DFD76F34A6BD425...

HYDRAULICS ENGINEER NORTH CAROLINA PROFESSIONAL SEAL 039785 ENGINEER CRAIG A. FREEMAN, JR.
DocuSigned by: Craig A. Freeman, Jr. 12/1/2014 190837BCE050483...

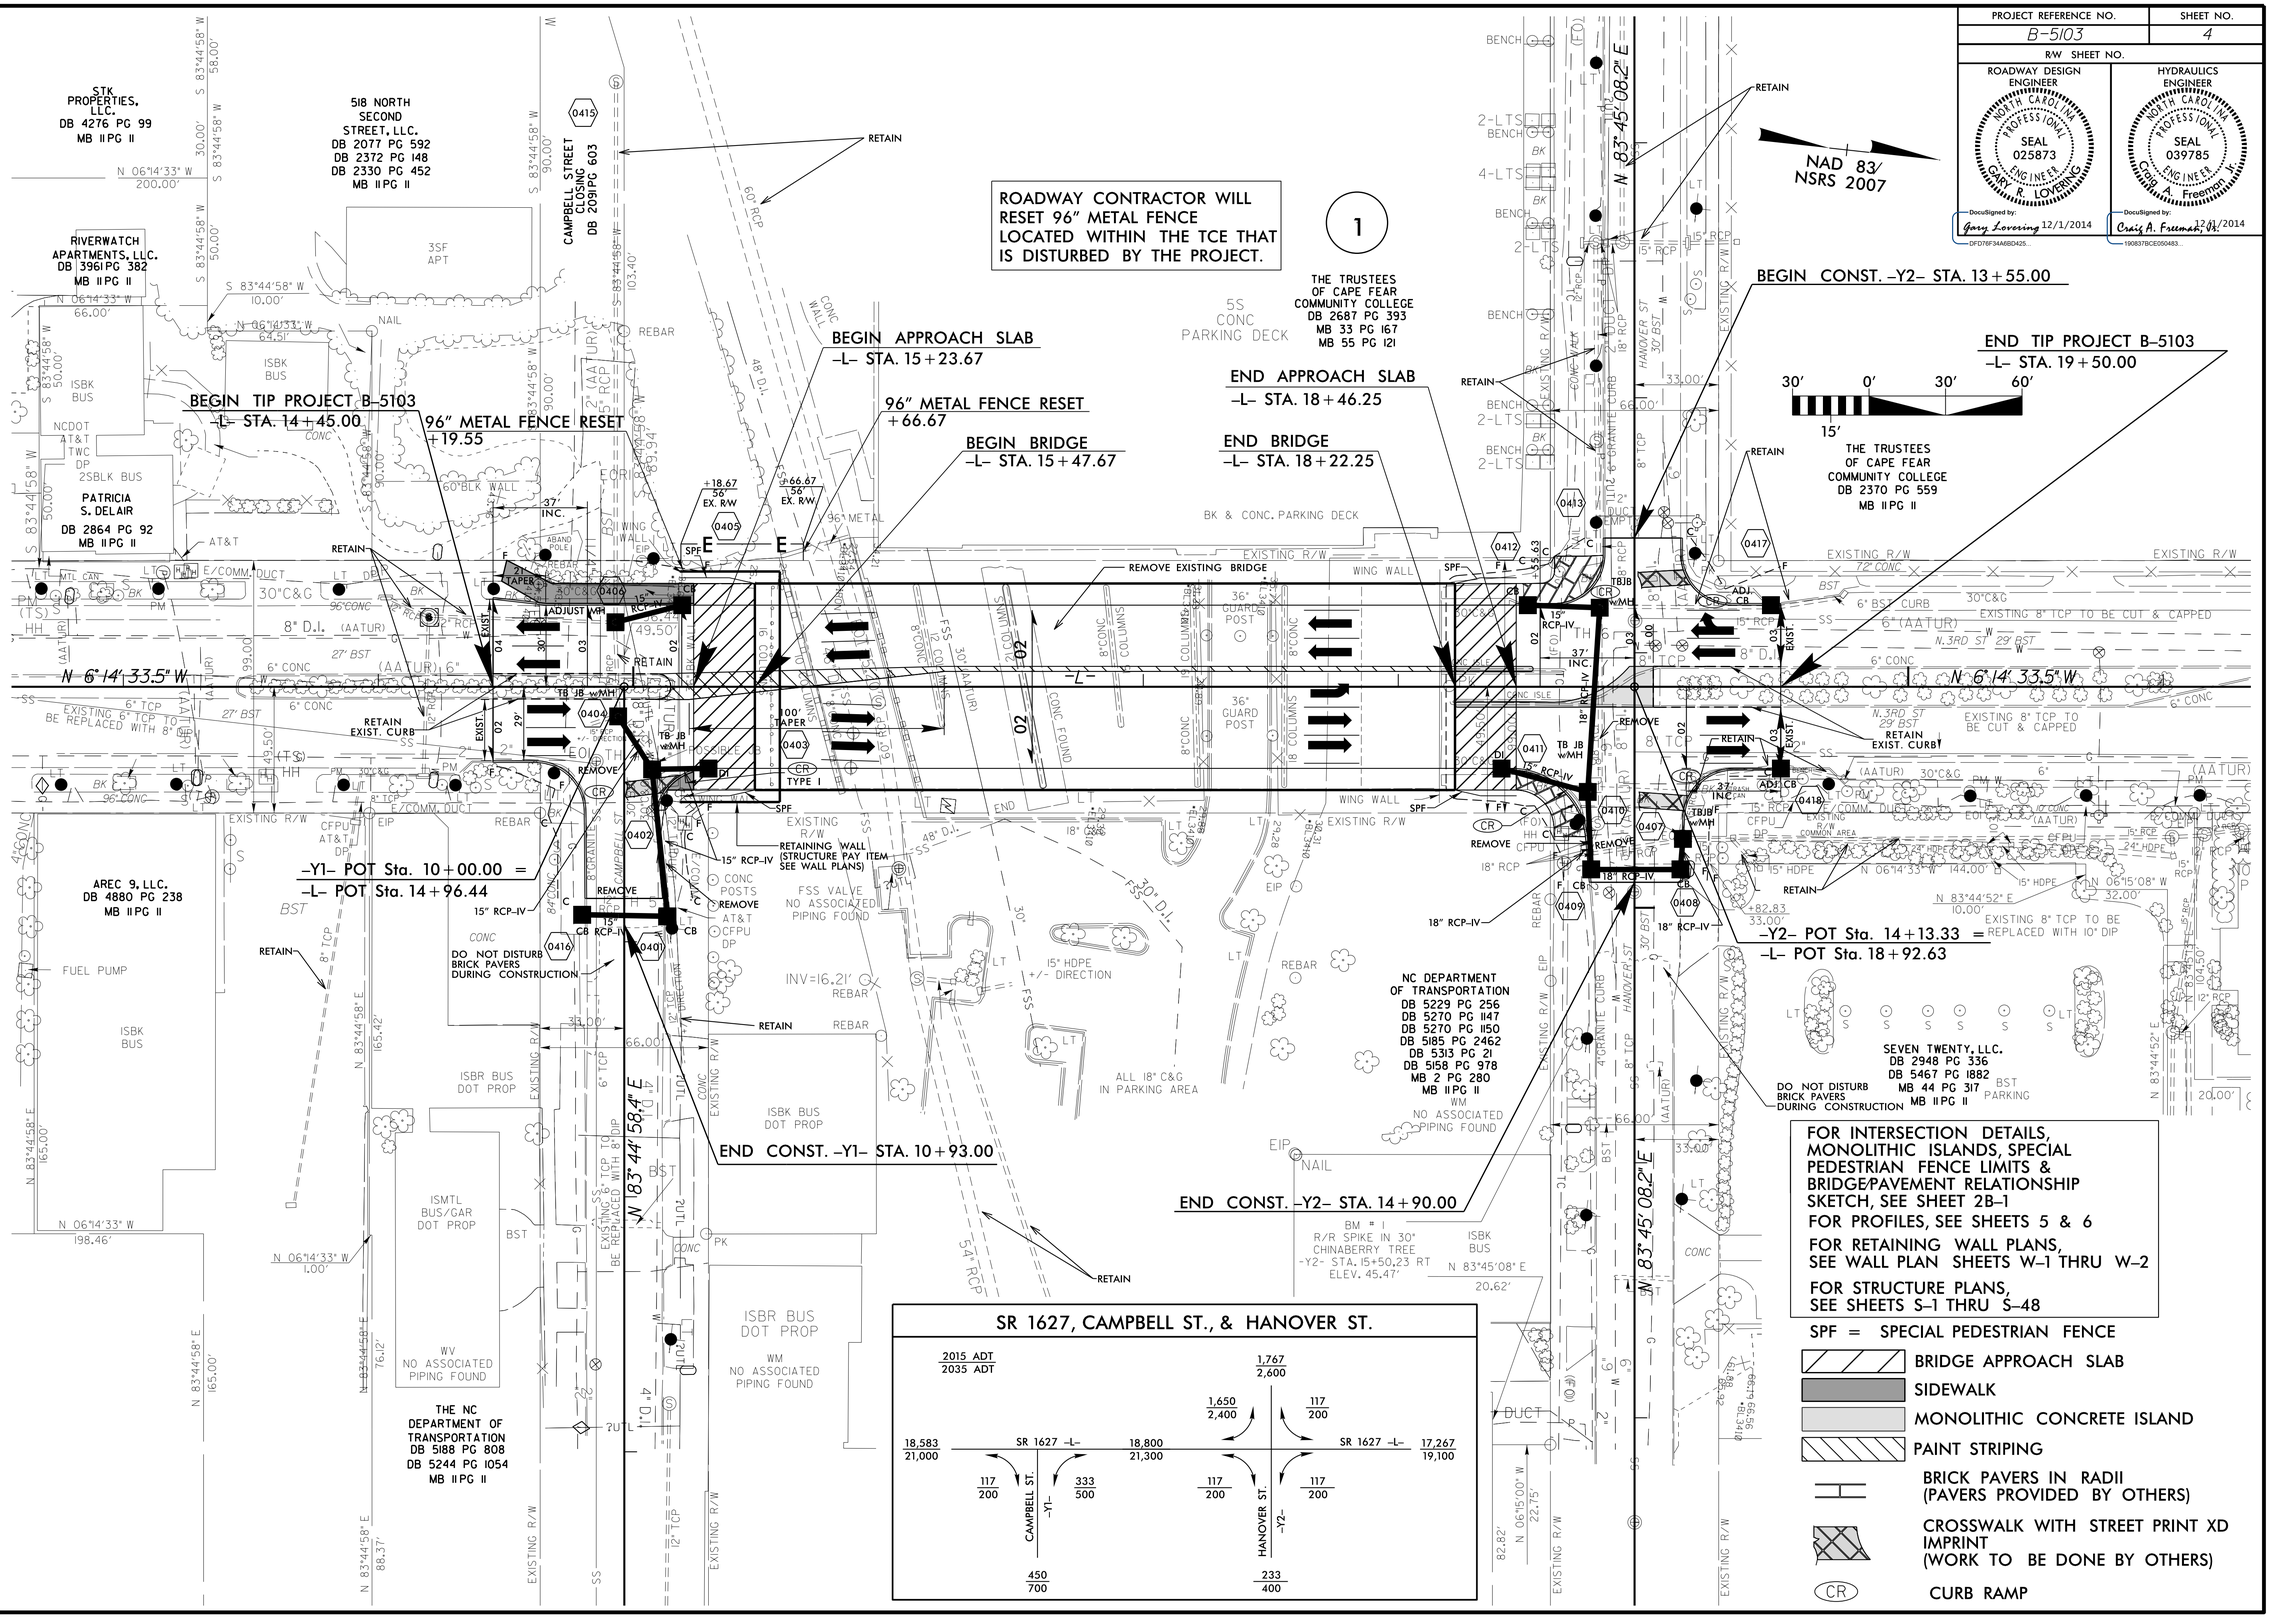

SR 1627, CAMPBELL ST., & HANOVER ST.

2015 ADT / 2035 ADT			1,767 / 2,600		
		1,650 / 2,400		117 / 200	
18,583 / 21,000	SR 1627 -L-	18,800 / 21,300		SR 1627 -L-	17,267 / 19,100
117 / 200	333 / 500		117 / 200		117 / 200
CAMPBELL ST. -Y1-			HANOVER ST. -Y2-		
450 / 700			233 / 400		

FOR INTERSECTION DETAILS, MONOLITHIC ISLANDS, SPECIAL PEDESTRIAN FENCE LIMITS & BRIDGE/PAVEMENT RELATIONSHIP SKETCH, SEE SHEET 2B-1

FOR PROFILES, SEE SHEETS 5 & 6

FOR RETAINING WALL PLANS, SEE WALL PLAN SHEETS W-1 THRU W-2

FOR STRUCTURE PLANS, SEE SHEETS S-1 THRU S-48

SPF = SPECIAL PEDESTRIAN FENCE

BRIDGE APPROACH SLAB

SIDEWALK

MONOLITHIC CONCRETE ISLAND

PAINT STRIPING

BRICK PAVERS IN RADII (PAVERS PROVIDED BY OTHERS)

CROSSWALK WITH STREET PRINT XD IMPRINT (WORK TO BE DONE BY OTHERS)

CR CURB RAMP

8/17/99

01-DEC-2014 08:52
R:\Roadway\Proj\B-5103_Rdy_psh.dgn
$$$$USERNAME$$$$