PROJECT REFERENCE NO.	SHEET NO.
B-5103	5

ROADWAY DESIGN ENGINEER
NORTH CAROLINA PROFESSIONAL SEAL 025873 ENGINEER GARY R. LOVERING
DocuSigned by: Gary Lovering 12/1/2014
CF076F3A4EBD425...

HYDRAULICS ENGINEER
NORTH CAROLINA PROFESSIONAL SEAL 039785 ENGINEER Craig A. Freeman, Jr.
DocuSigned by: Craig A. Freeman, Jr. 12/1/2014
190337BEED5464B...

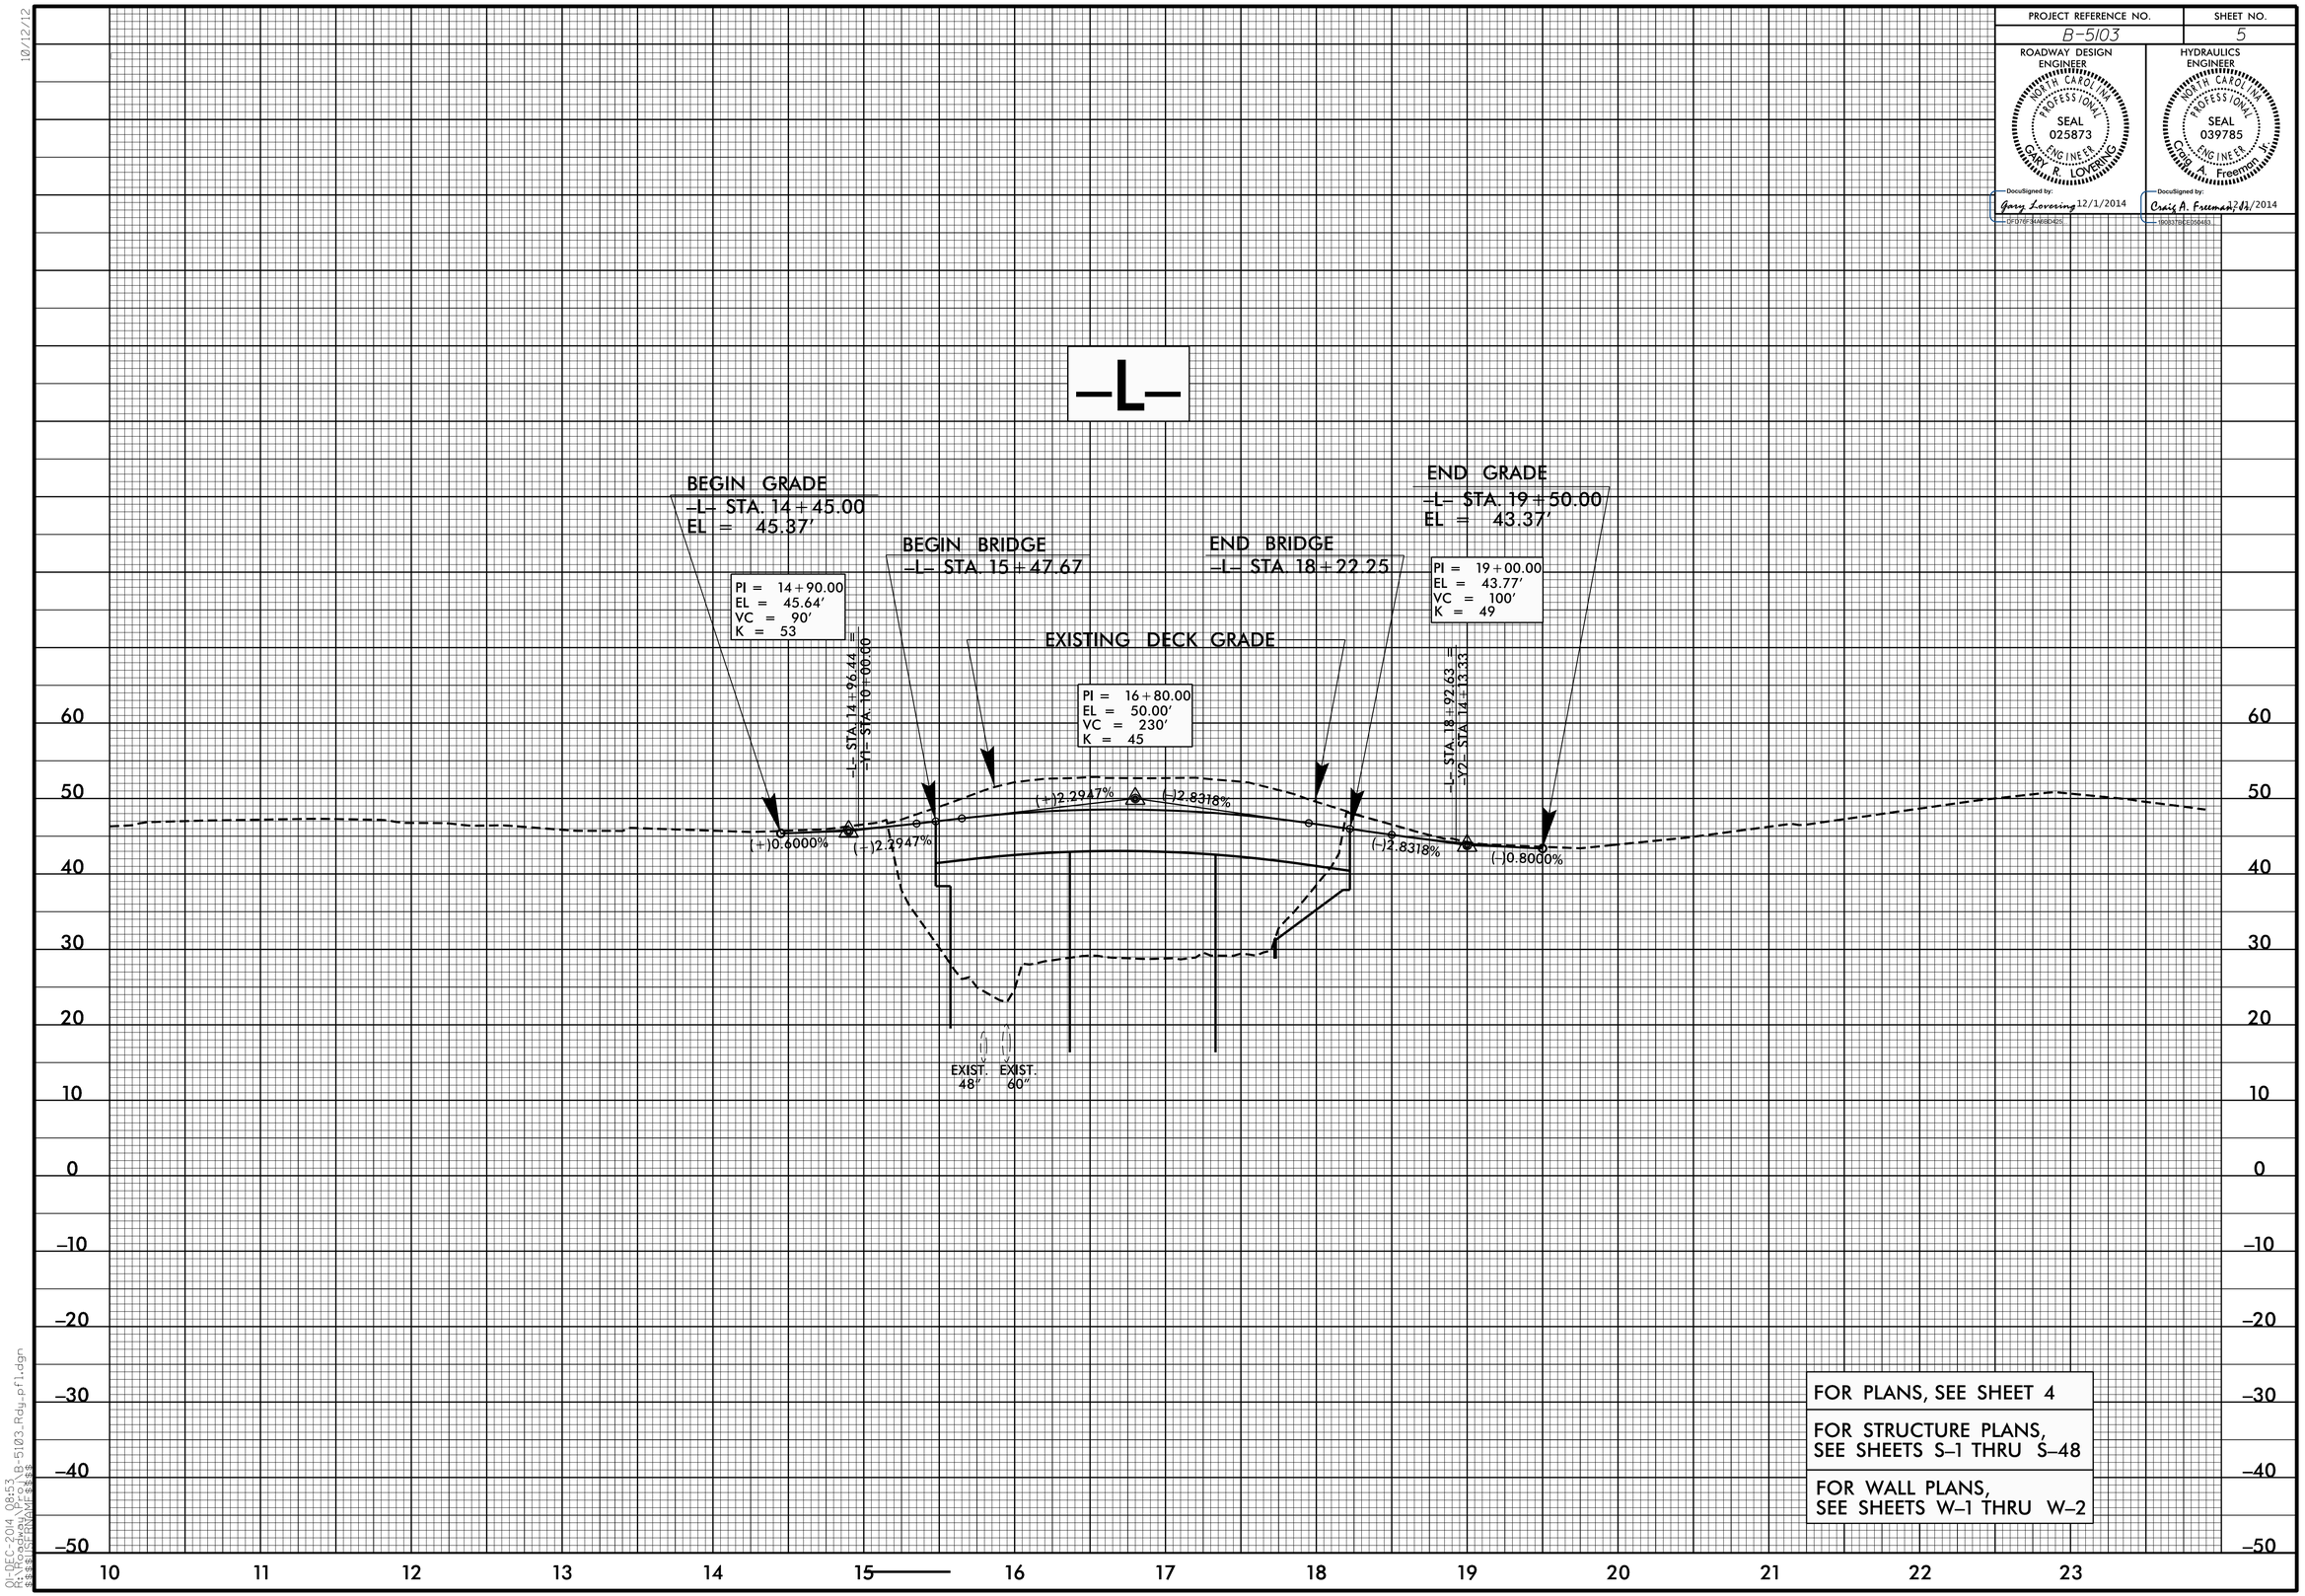

FOR PLANS, SEE SHEET 4

FOR STRUCTURE PLANS, SEE SHEETS S-1 THRU S-48

FOR WALL PLANS, SEE SHEETS W-1 THRU W-2

10/12/12

01-DEC-2014 08:53
R:\Roadway\Proj\B-5103_Rdy_pfl.dgn
$$$$USERNAME$$$$