PROJECT REFERENCE NO.	SHEET NO.
B-5103	6

ROADWAY DESIGN ENGINEER
NORTH CAROLINA PROFESSIONAL SEAL 025873 ENGINEER GARY R. LOVERING
DocuSigned by: Gary Lovering 12/1/2014
CFD76F3AA8DD425...

HYDRAULICS ENGINEER
NORTH CAROLINA PROFESSIONAL SEAL 039785 ENGINEER Craig A. Freeman, Jr.
DocuSigned by: Craig A. Freeman, Jr. 12/1/2014
190B37B7ED5D483...

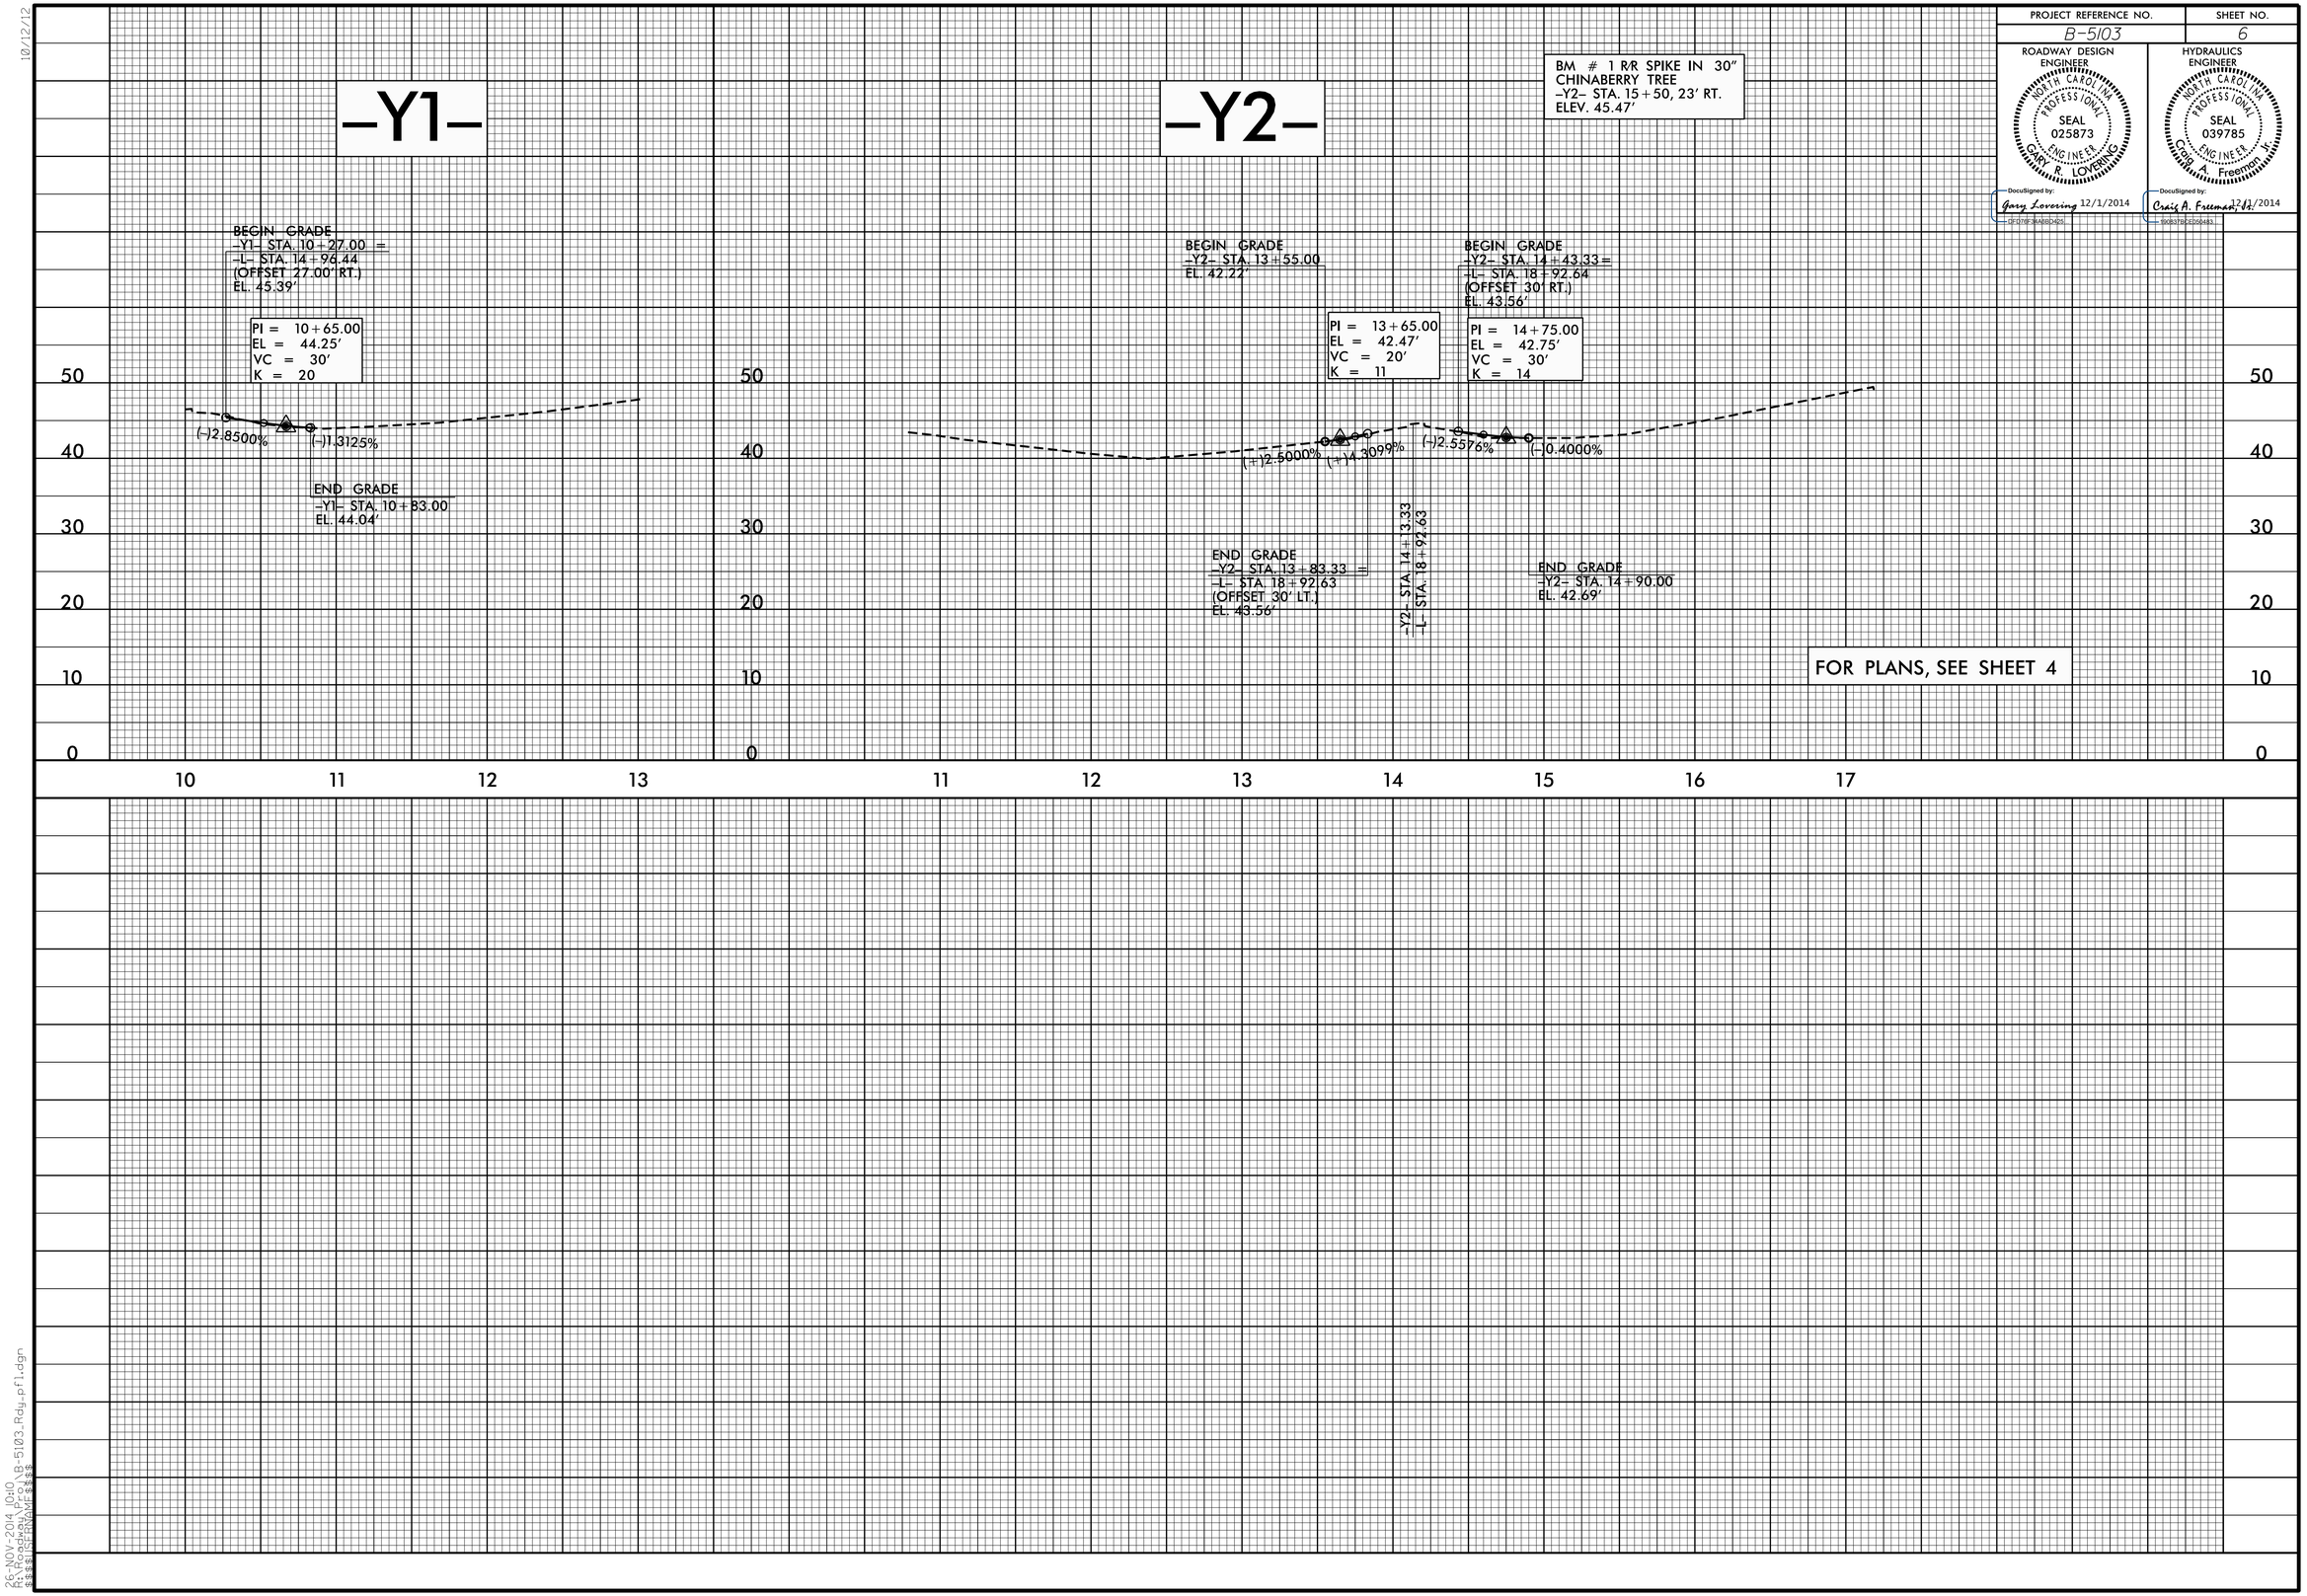

10/12/12

26-NOV-2014 10:10
R:\Roadway\Proj\B-5103_Rdy_pfl.dgn
$$$$USERNAME$$$$