TIP NO.	SHEET NO.
B-5103	SIGN-3

APPROVED: DocuSigned by: Ayman Alqudwah F32AC5CAF965472...

DATE: 12/15/2014

SEAL

NORTH CAROLINA PROFESSIONAL SEAL 028387 ENGINEER AYMAN I. ALQUDWAH

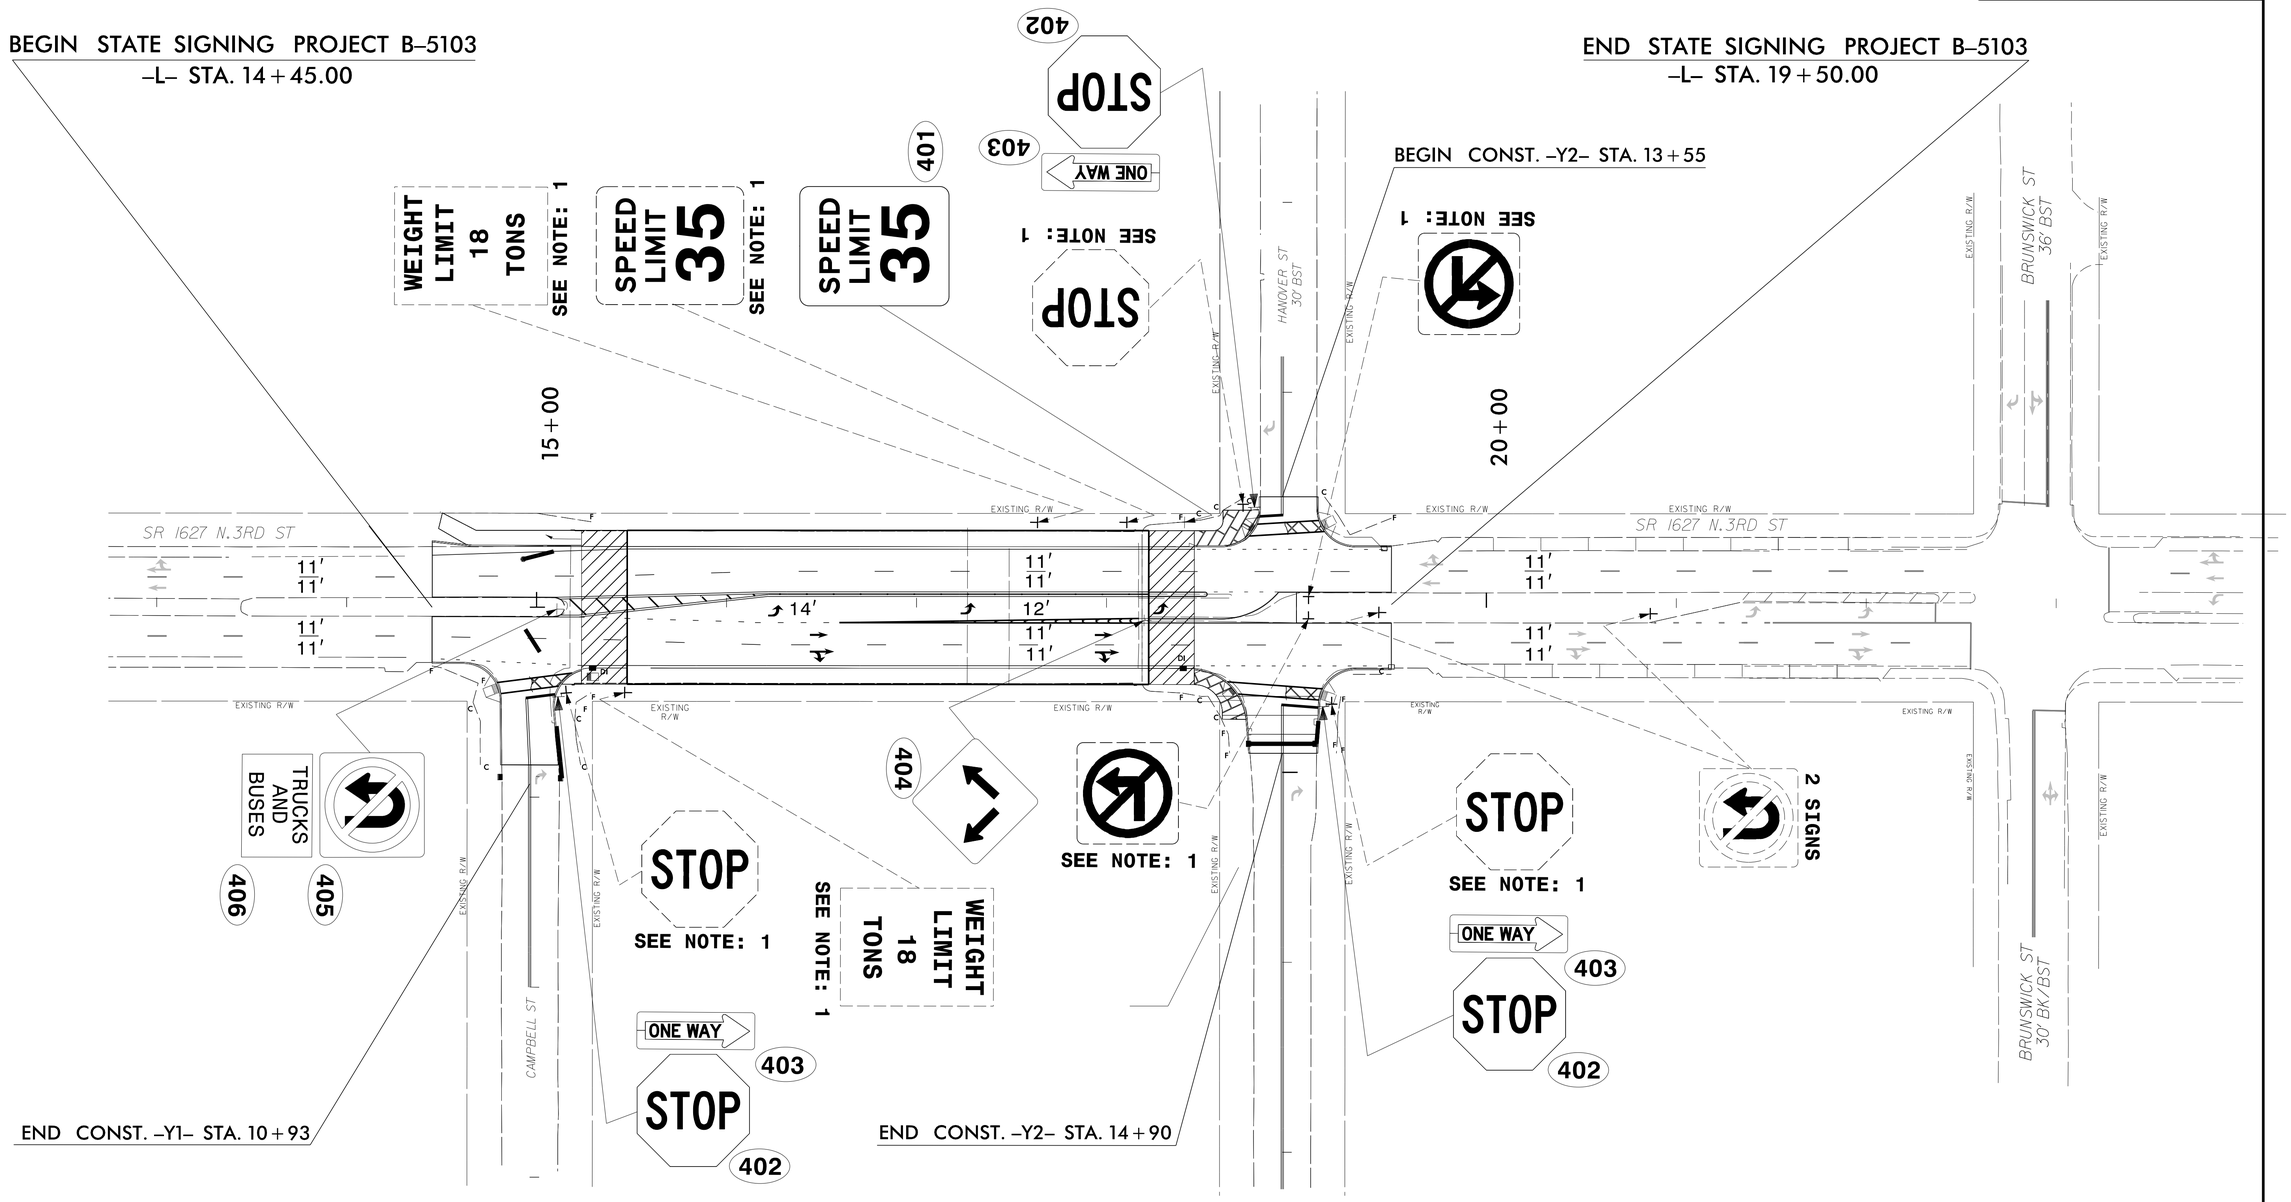

EXISTING AND PROPOSED SIGNS
STA. 14+45.00 TO STA. 19+50.00 -L-
SR 1627 (3RD STREET)

12/15/2014
P:\TIPProjects-B\B5103\Traffic\Signing\CADD\Signing Layout Plans\B-5103_SIGN_SHEET-3.dgn
User:brsmith