PROJECT REFERENCE NO.	SHEET NO.
B-5103	SCP 4

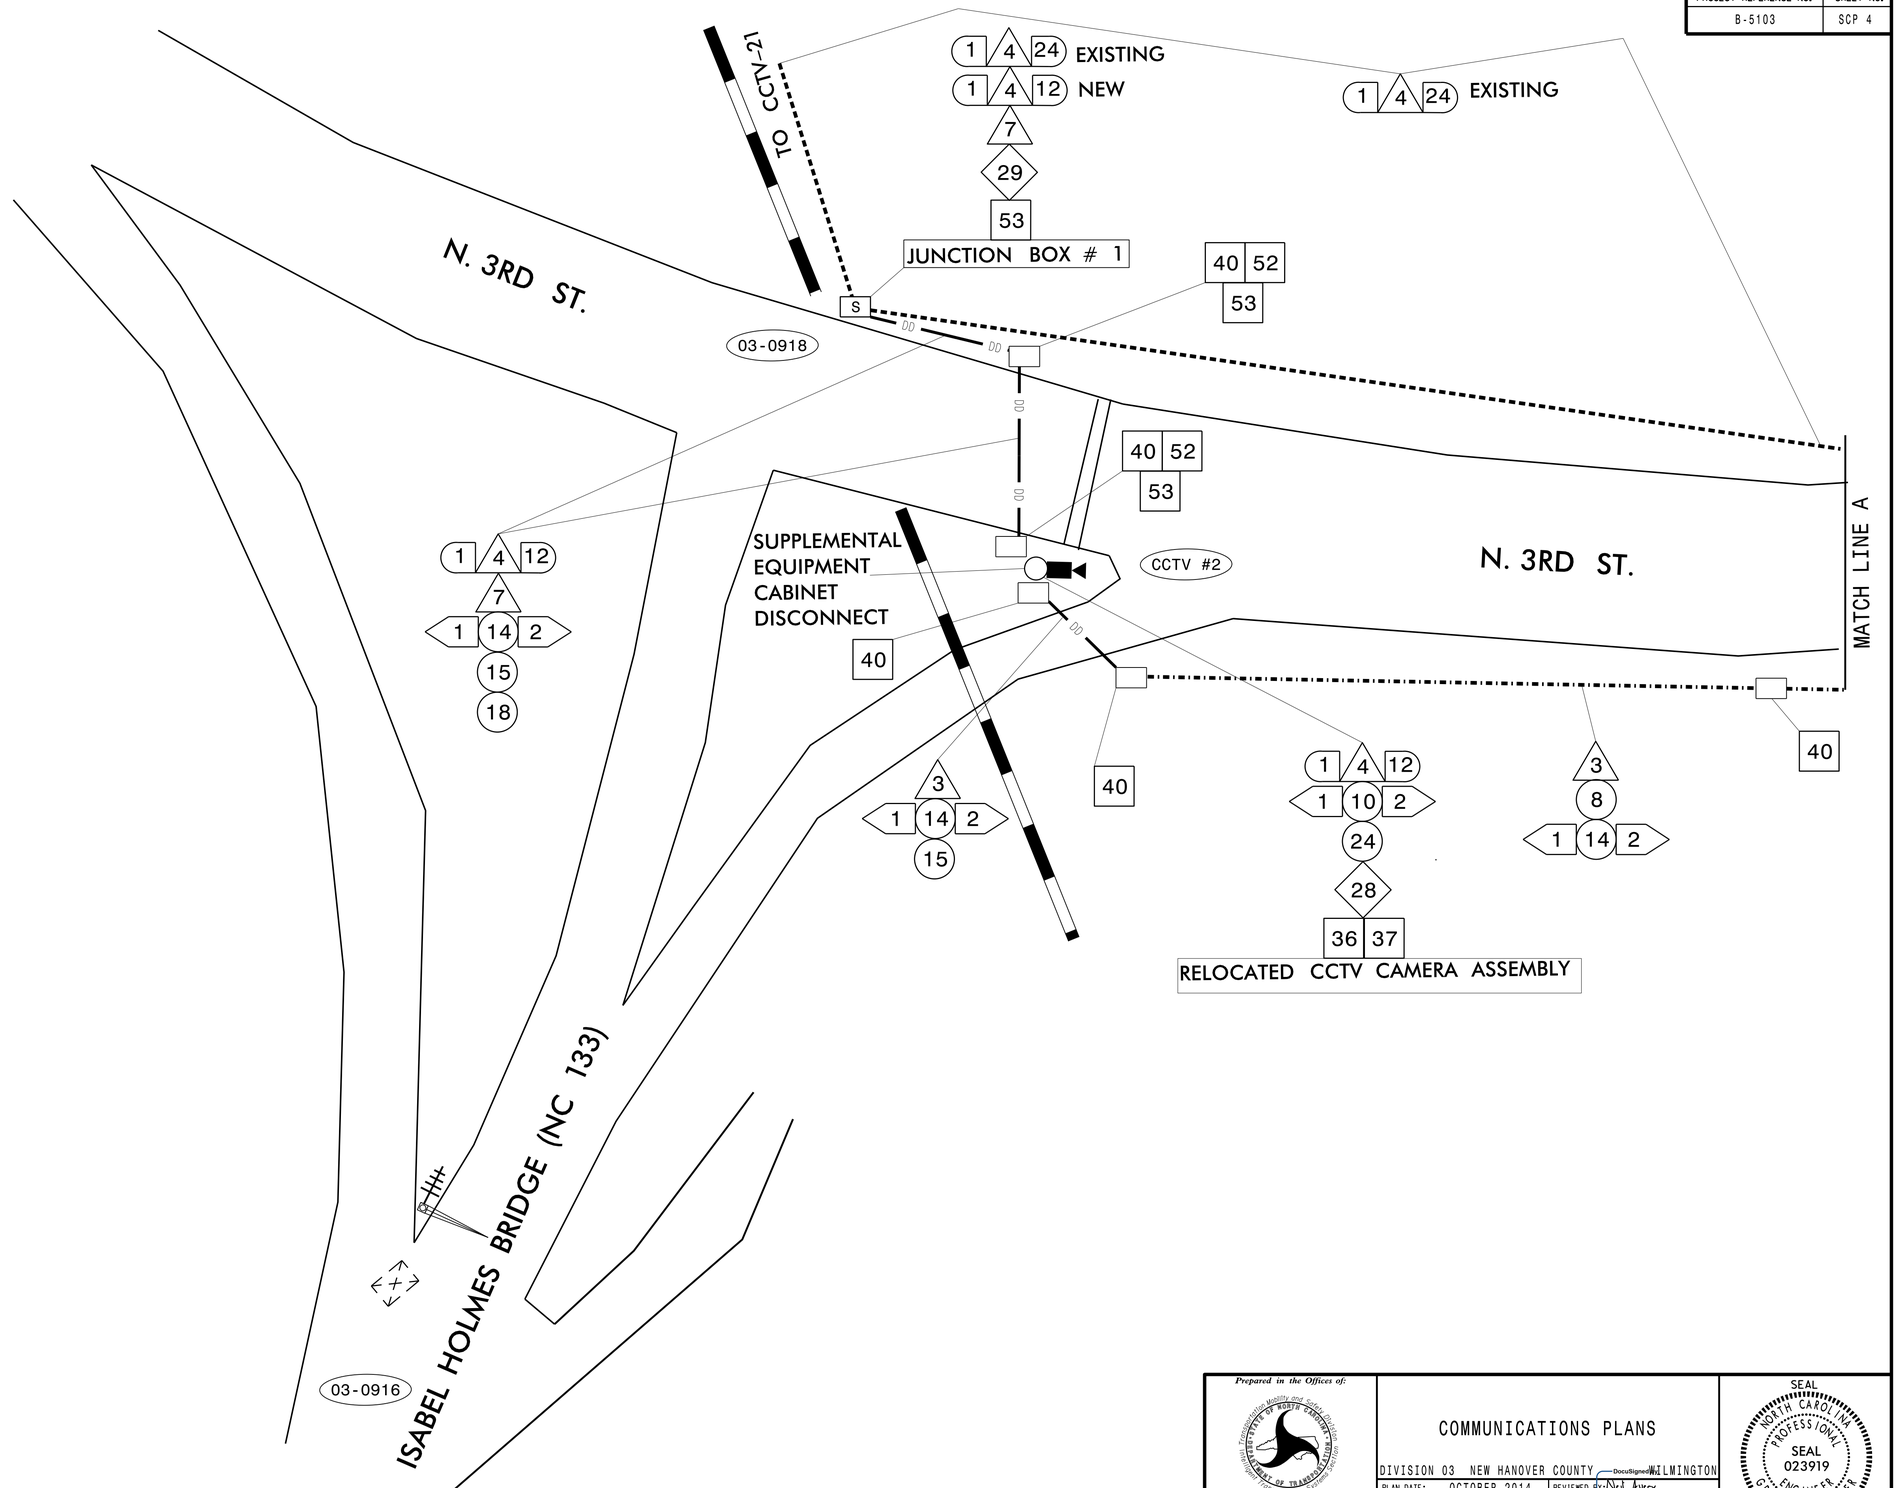

Prepared in the Offices of:

Transportation Mobility and Safety Division
STATE OF NORTH CAROLINA DEPARTMENT OF TRANSPORTATION
Intelligent Transportation Systems Section

750 N. Greenfield Pkwy., Garner, NC 27529

SCALE

0

COMMUNICATIONS PLANS

DIVISION 03 NEW HANOVER COUNTY WILMINGTON

PLAN DATE: OCTOBER 2014	REVIEWED BY: DocuSigned by: Neil Avery
PREPARED BY: P. C. LOUDER	REVIEWED BY: 09F5DB4CBED3443...

REVISIONS	INIT.	DATE

SEAL
NORTH CAROLINA PROFESSIONAL SEAL 023919 ENGINEER GREGORY A. FULLER

DocuSigned by:
Gregory A. Fuller 11/4/2014
7032CA0AEE87AFF DATE

CADD Filename: