PROJECT REFERENCE NO.	SHEET NO.
B-5103	SCP.6

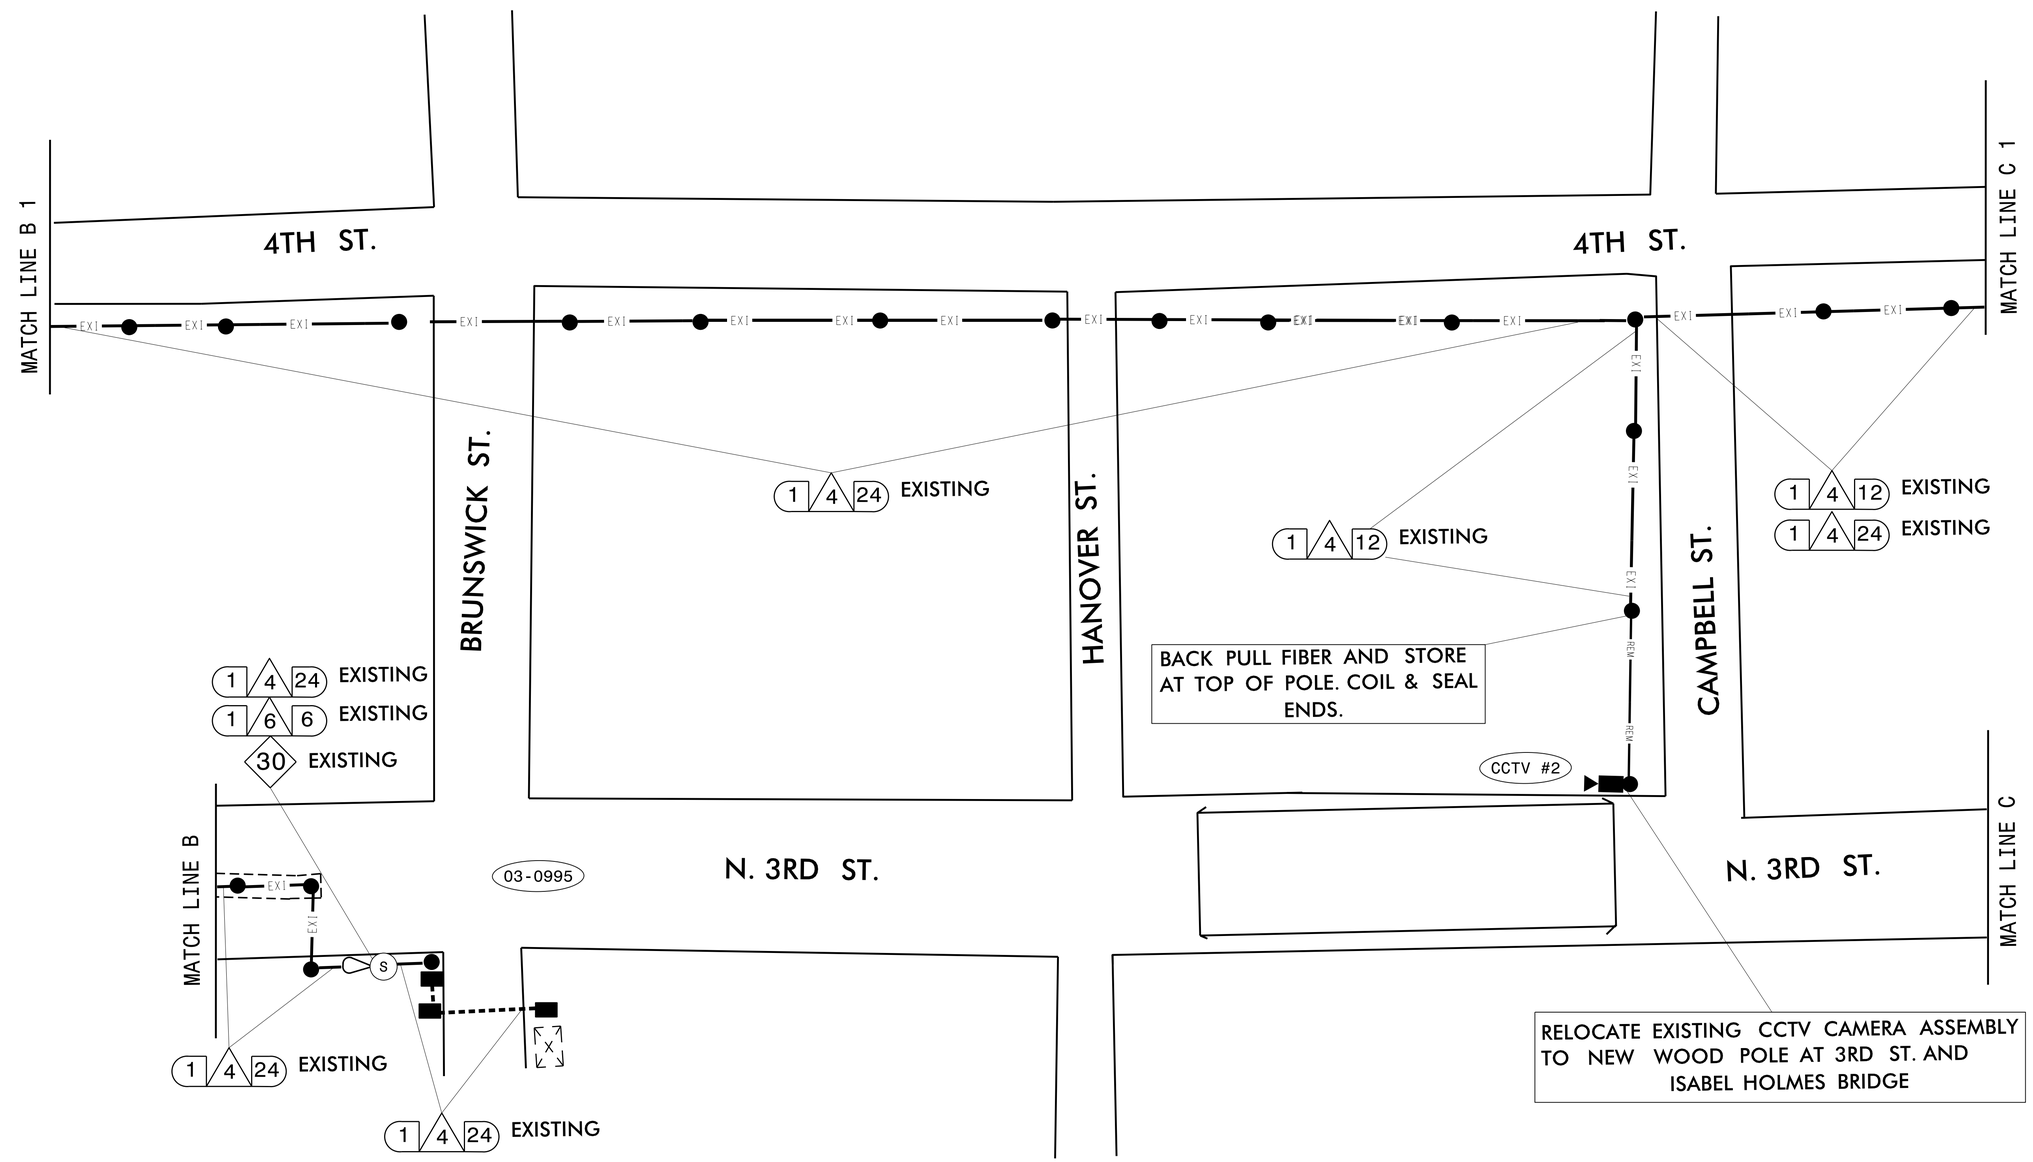

Prepared in the Offices of:

Transportation Mobility and Safety Division
STATE OF NORTH CAROLINA DEPARTMENT OF TRANSPORTATION
Intelligent Transportation Systems Section

750 N. Greenfield Pkwy., Garner, NC 27529

SCALE 0

COMMUNICATIONS PLANS

DIVISION 03 NEW HANOVER COUNTY WILMINGTON

PLAN DATE:	OCTOBER 2014	REVIEWED BY:	DocuSigned by: Neil Avery
PREPARED BY:	P. C. LOUDER	REVIEWED BY:	09F5DB4CBED3443...

REVISIONS	INIT.	DATE

SEAL
NORTH CAROLINA PROFESSIONAL SEAL 023919 ENGINEER GREGORY A. FULLER

DocuSigned by: Gregory A. Fuller 11/4/2014
7D52CA0AEE574FF
DATE

CADD Filename: