PROJECT REFERENCE NO.	SHEET NO.
B-5103	SCP.7

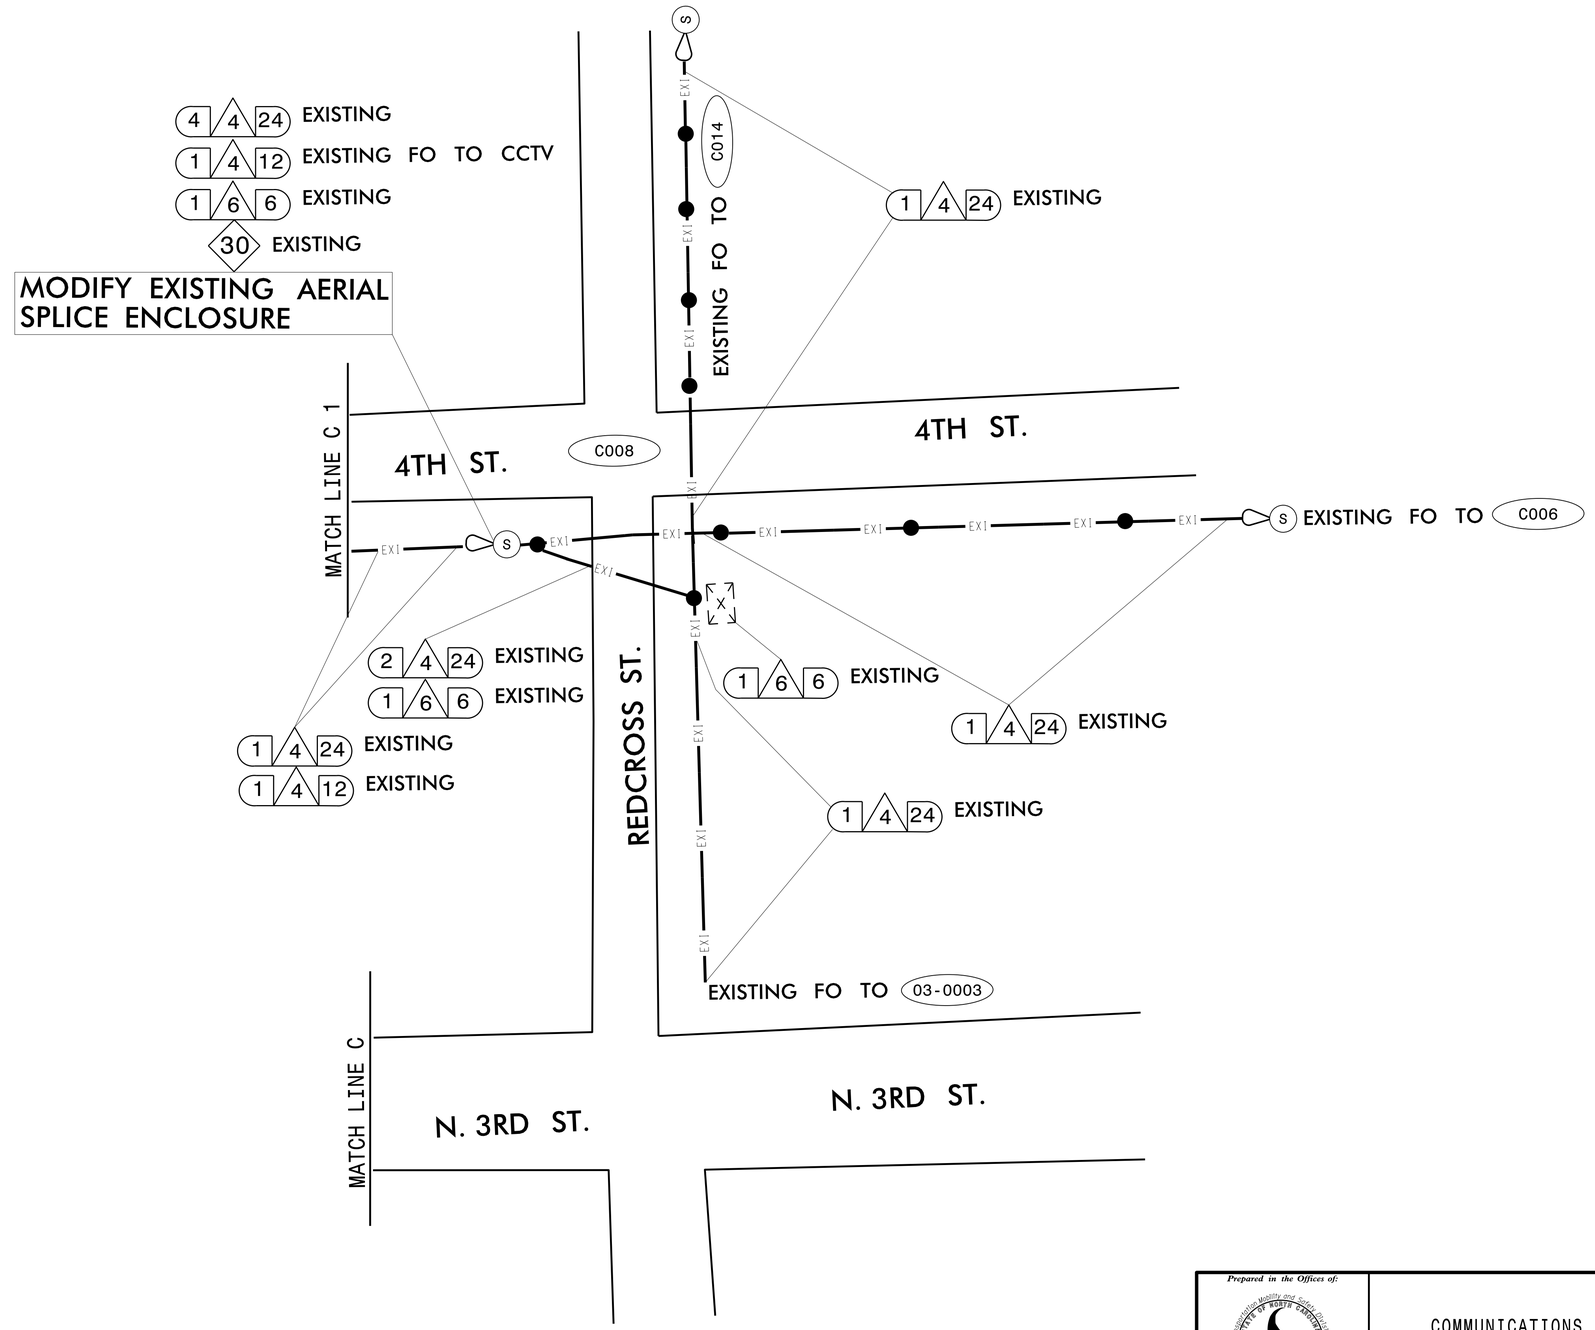

Prepared in the Offices of:

Transportation Mobility and Safety Division
STATE OF NORTH CAROLINA
DEPARTMENT OF TRANSPORTATION

750 N. Greenfield Pkwy., Garner, NC 27529

SCALE

0

COMMUNICATIONS PLANS

DIVISION 03 NEW HANOVER COUNTY WILMINGTON

PLAN DATE:	OCTOBER 2014	REVIEWED BY: DocuSigned by: Neil Avery	
PREPARED BY:	P. C. LOUDER	REVIEWED BY: 09F5DB4CBED3443...	

REVISIONS	INIT.	DATE

SEAL

NORTH CAROLINA PROFESSIONAL SEAL 023919 ENGINEER GREGORY A. FULLER

DocuSigned by: Gregory A. Fuller 11/4/2014

7032CA0AEE874FF... DATE

CADD Filename: