PROJECT REFERENCE NO.	SHEET NO.
B-5103	UC-5

DESIGNED BY: KSM
DRAWN BY: KSM
CHECKED BY: CDB
APPROVED BY: CDB
REVISED:

NORTH CAROLINA DEPARTMENT OF TRANSPORTATION

UTILITIES ENGINEERING SEC.
PHONE:(919)707-6690
FAX:(919)250-4151

NORTH CAROLINA PROFESSIONAL SEAL 23041 ENGINEER CHREY D. BOUSQUET
DocuSigned by: Corey Bousquet
12/17/2014

UTILITY CONSTRUCTION PLANS ONLY

UTILITY CONSTRUCTION

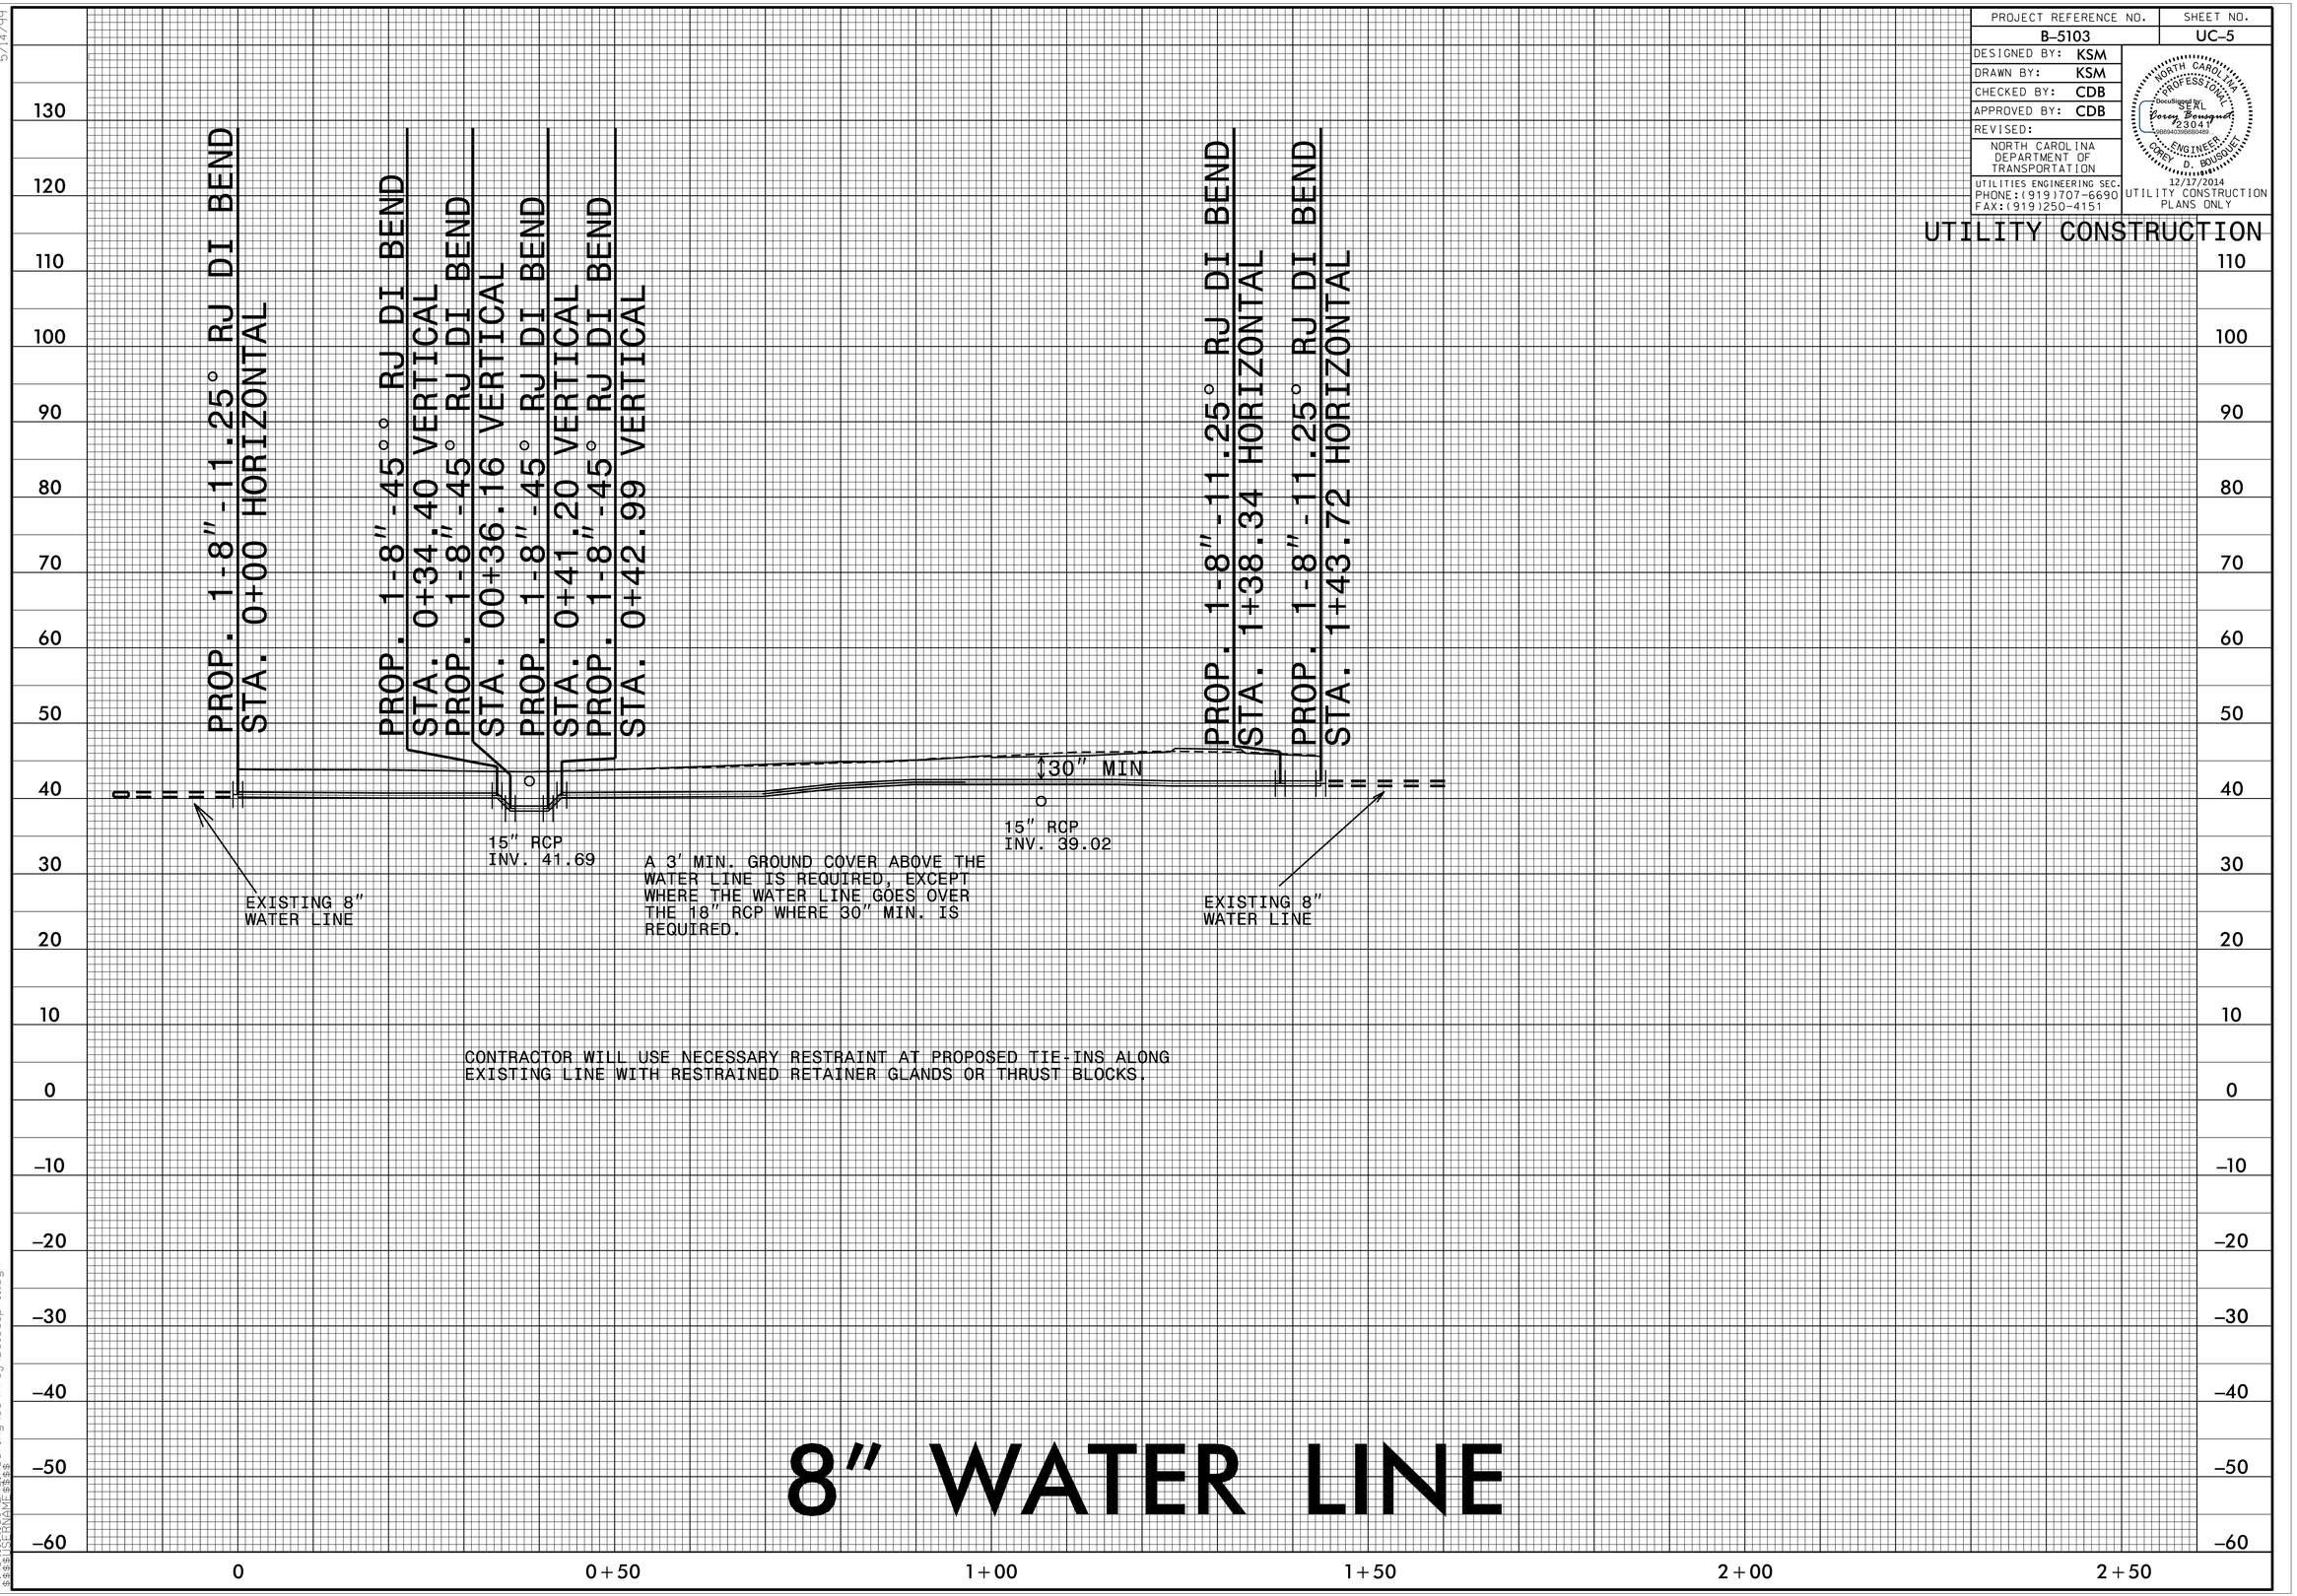

8" WATER LINE

5/14/99

17-DEC-2014 09:59
R:\Utilities\Engineering\UC\Proj\B5103_pfl1.dgn
$$$$USERNAME$$$$