09/08/99

TIP PROJECT: B–5103

T.I.P. NO.	SHEET NO.
B–5103	UO–1

STATE OF NORTH CAROLINA
DIVISION OF HIGHWAYS

UTILITIES BY OTHERS PLANS
NEW HANOVER COUNTY

LOCATION: NCDOT BRIDGE 35 OVER ABANDONED RAILROAD ON SR 1627 (THIRD ST.)

TYPE OF WORK: RELOCATION OF GAS, POWER, TELEPHONE

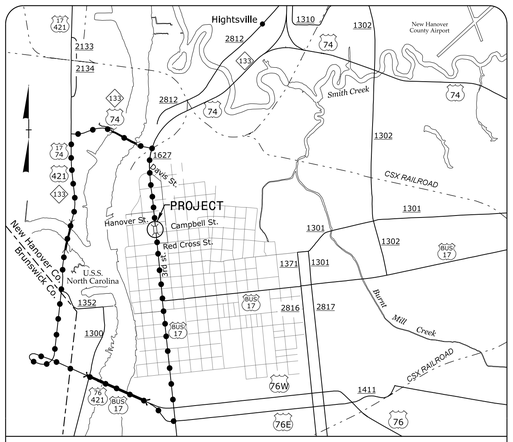

VICINITY MAP

DENOTES OFF–SITE DETOUR

NAD 83/ NSRS 2007

UO–2 | 4

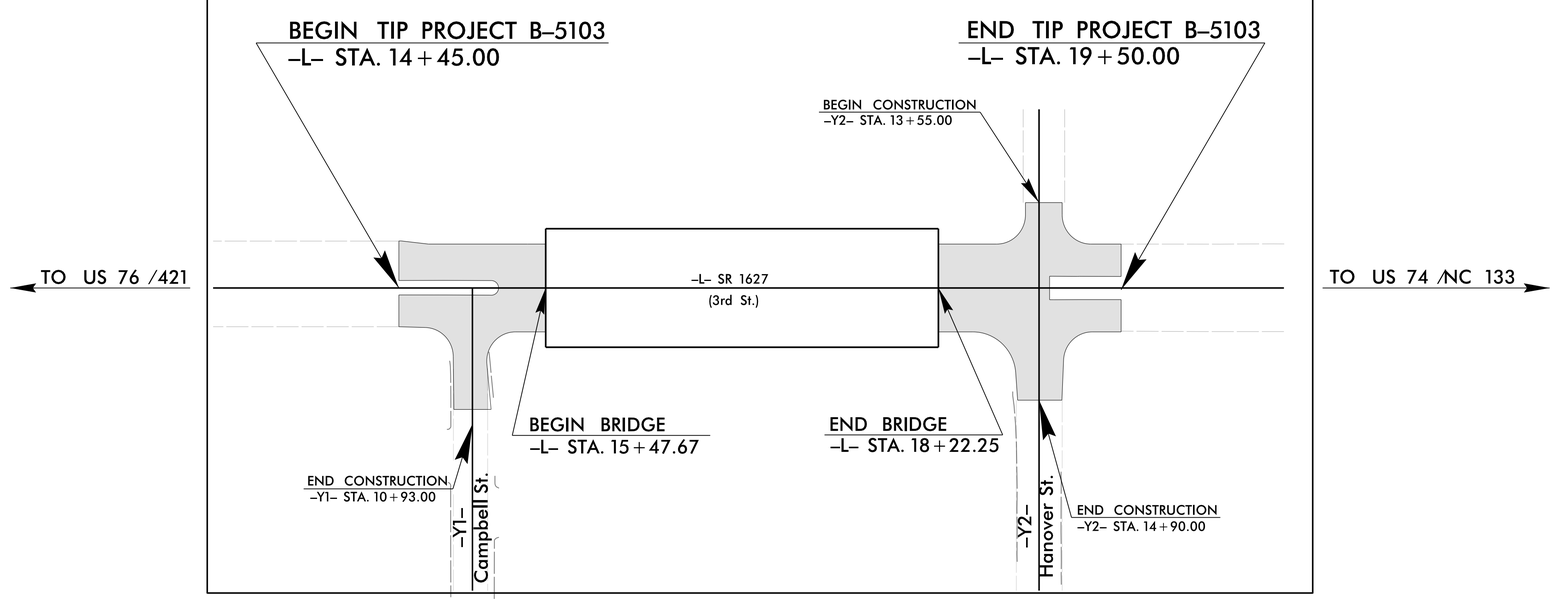

GRAPHIC SCALES

30 15 0 30 60
PLANS

10 5 0 10 20
PROFILE (HORIZONTAL)

10 5 0 10 20
PROFILE (VERTICAL)

INDEX OF SHEETS

SHEET NO.	DESCRIPTION
UO–1	TITLE SHEET
UO–2	UTILITY BY OTHERS PLAN SHEET

UTILITY OWNERS ON PROJECT

(A) PIEDMONT NATURAL GAS
(B) DUKE ENERGY (POWER)
(C) AT&T (TELEPHONE)

PREPARED IN THE OFFICE OF:
DIVISION OF HIGHWAYS
UTILITIES UNIT
UTILITIES ENGINEERING

1555 MAIL SERVICES CENTER
RALEIGH NC 27699–1555
PHONE (919) 707–6690
FAX (919) 250–4151

Roger Worthington, P.E. — UTILITIES SECTION ENGINEER
Corey Bousquet, P.E. — UTILITIES SQUAD LEADER PROJECT ENGINEER
Kelvin Martin — UTILITIES PROJECT DESIGNER

04-NOV-2014 19:02
R:\Utilities\Engineering\UB0\Proj\Proj\B5103_ut_tsh_U01_psh.dgn
$$$$USERNAME$$$$