PROJECT REFERENCE NO.	SHEET NO.
B-5103	U0-2

UTILITIES BY OTHERS

NOTE:
ALL PROPOSED UTILITY WORK SHOWN ON THIS SHEET WILL BE DONE BY OTHERS. NO PAYMENT WILL BE MADE TO THE CONTRACTOR FOR PROPOSED UTILITY WORK SHOWN ON THIS SHEET.

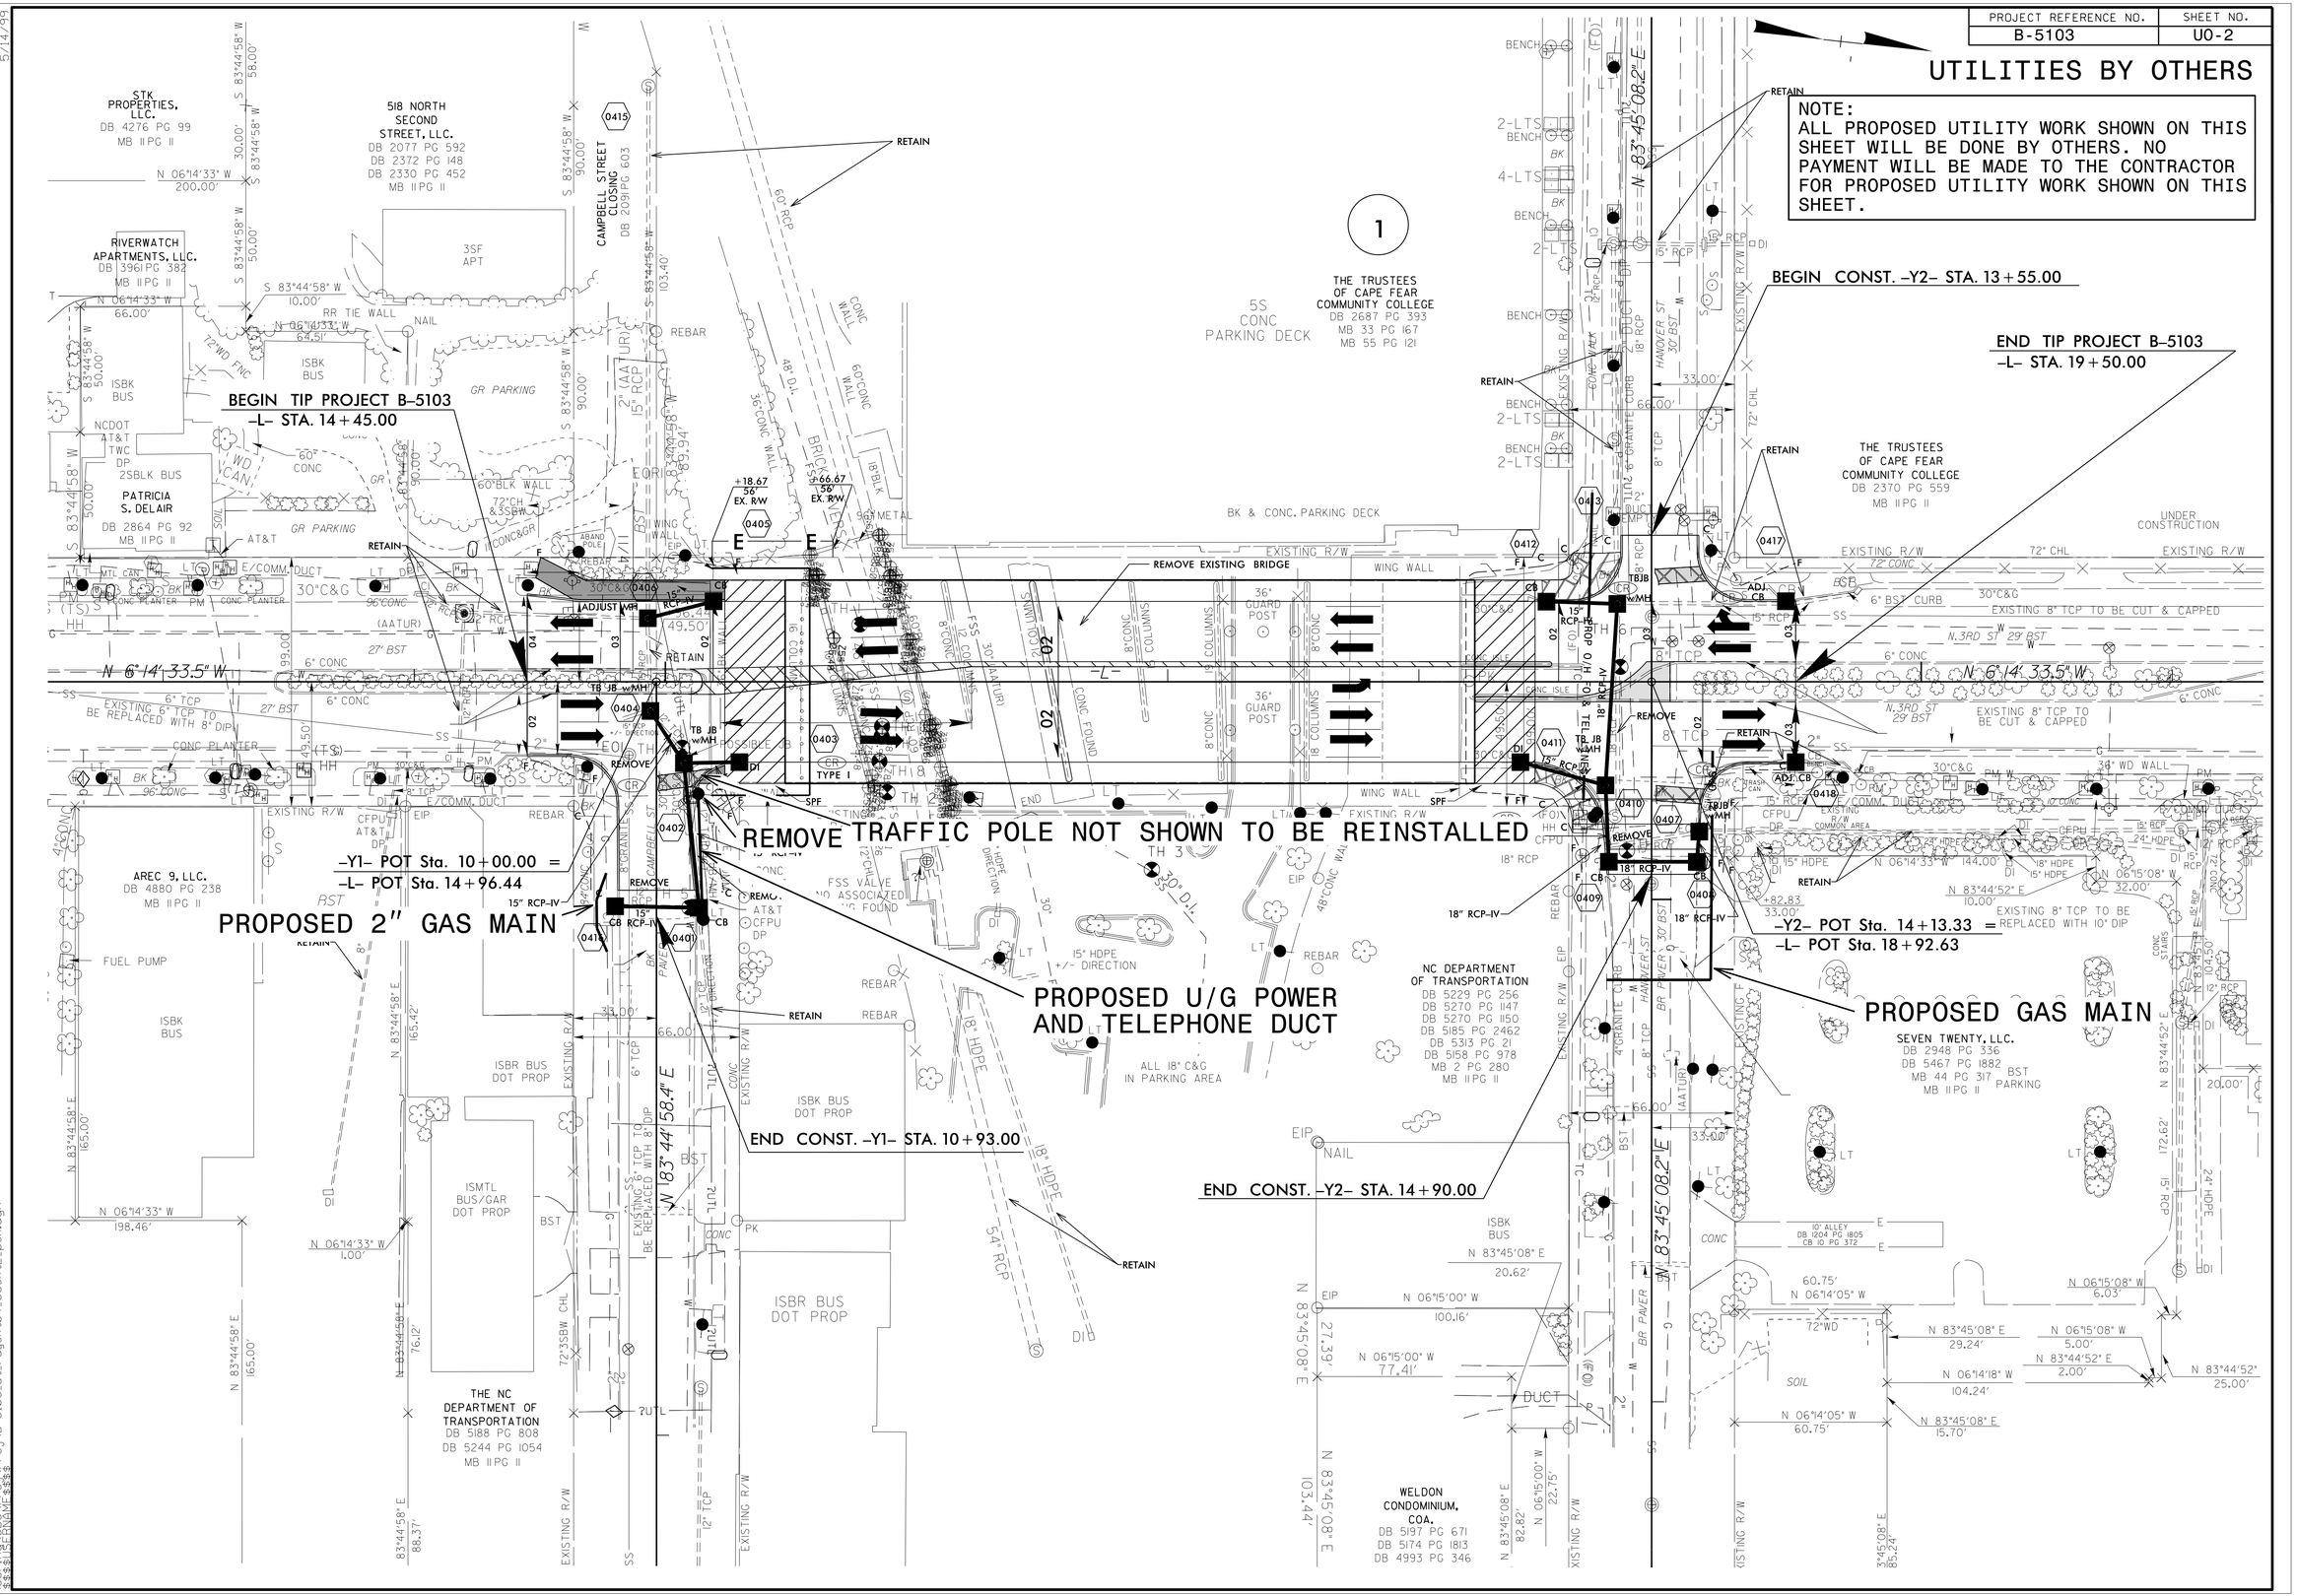

09-DEC-2014 15:34
s:\Engineering\ROUTE\proj\B-5103_ut_rdysht04_U0sht2_psh.dgn
$$$$USERNAME$$$$
5/14/99