DocuSign Envelope ID: FFACE48C-EF9B-4723-AFC0-B1A1551A9670

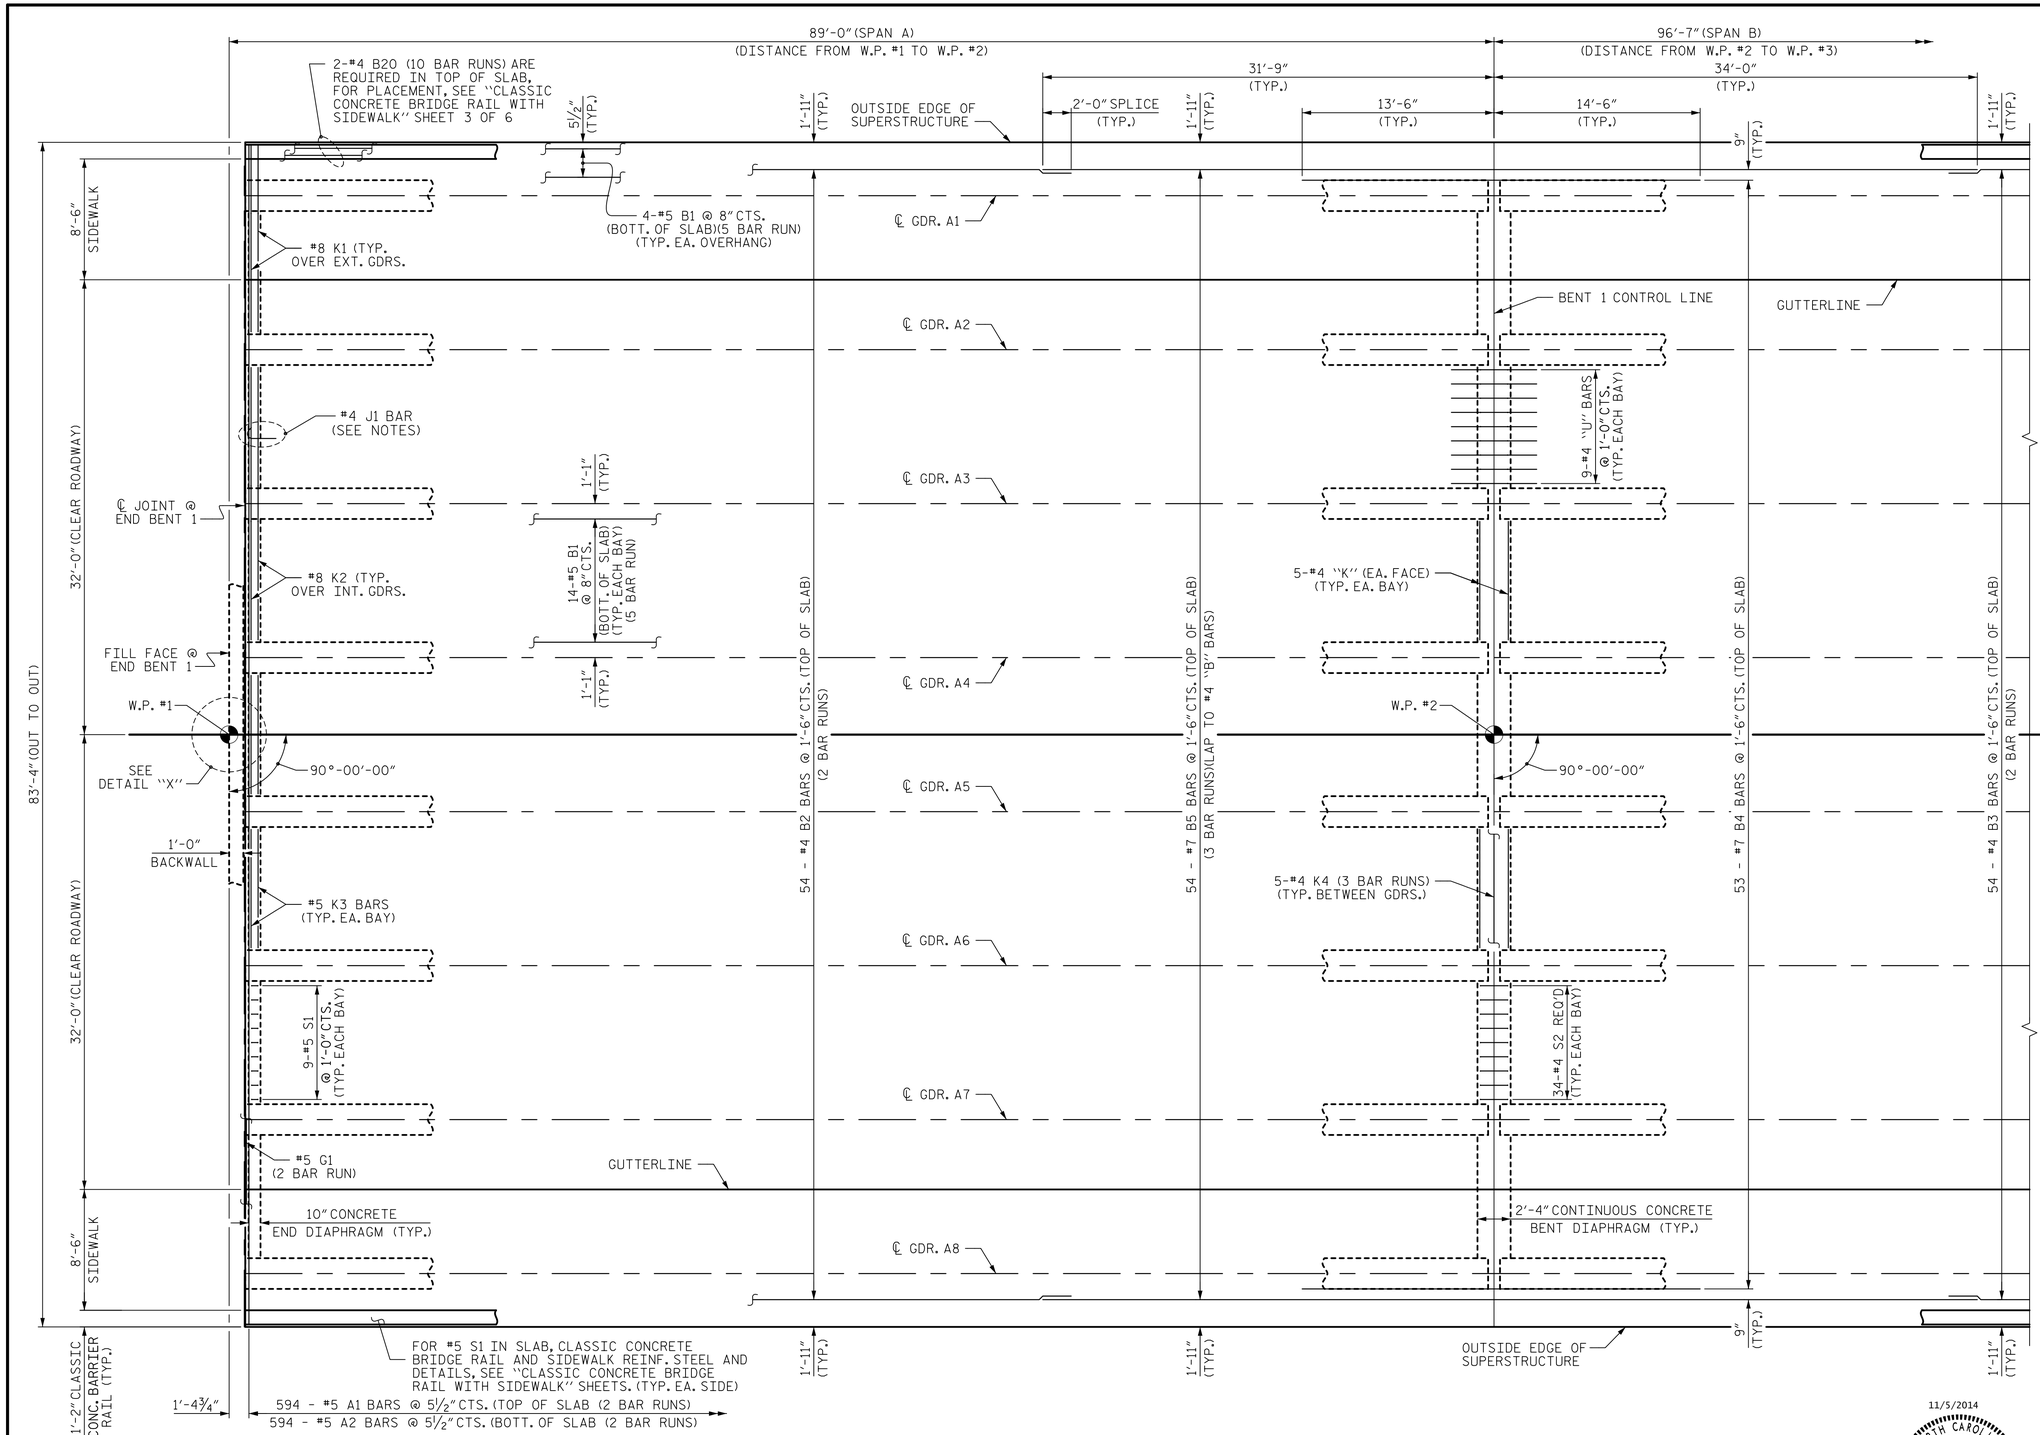

PLAN OF SPAN A

NOTES

INTERMEDIATE STEEL DIAPHRAGMS NOT SHOWN FOR CLARITY SEE FRAMING PLAN FOR NUMBER AND LOCATION OF INTERMEDIATE STEEL DIAPHRAGMS.

FOR POURING SEQUENCE AND LOCATION AND DETAILS OFTRANSVERSE CONSTRUCTION JOINT, SEE SUPERSTRUCTURE "CONCRETE DECK POURING DETAILS" SHEET.

FOR PLACEMENT OF #4 J1 BARS, SEE "EXPANSION JOINT SEAL DETAILS" SHEET.

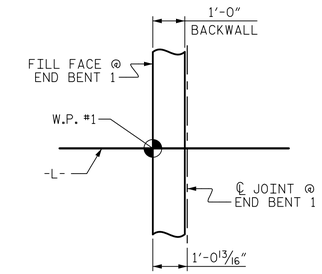

DETAIL "X"

PROJECT NO. B-5103

NEW HANOVER COUNTY

STATION: 16+84.96 -L-

SHEET 1 OF 3

STATE OF NORTH CAROLINA
DEPARTMENT OF TRANSPORTATION
RALEIGH

SUPERSTRUCTURE

PLAN OF SPAN
SPAN A

Prepared by
URS
URS Corporation - North Carolina
1600 Perimeter Park Drive, Suite 400
Morrisville, NC 27560
PHONE: (919) 461-1100 FAX: (919) 461-1415
NC LIC. # C-2243

11/5/2014
NORTH CAROLINA PROFESSIONAL SEAL 038447 ENGINEER ANDREW S. MILLER
DocuSigned by: Andrew S. Miller
D5D820D9405446D...

REVISIONS								SHEET NO.
NO.	BY:	DATE:	NO.	BY:	DATE:			S-7
1			3					TOTAL SHEETS
2			4					48

DRAWN BY : M. K. TOM DATE : 7/2/14
CHECKED BY : K. H. COMPTON DATE : 8/25/14
DESIGNED BY : M. K. TOM DATE : 7/2/14

11/5/2014
R:\Structures\Submittals\2014_1101 FinalDesign and Tracings\Design Files\401_015_S01_B5103_PS_01.dgn
matt_tom