DocuSign Envelope ID: FFACE48C-EF9B-4723-AFC0-B1A1551A9670

F.A. PROJECT No. BRSTP - 1627(12)

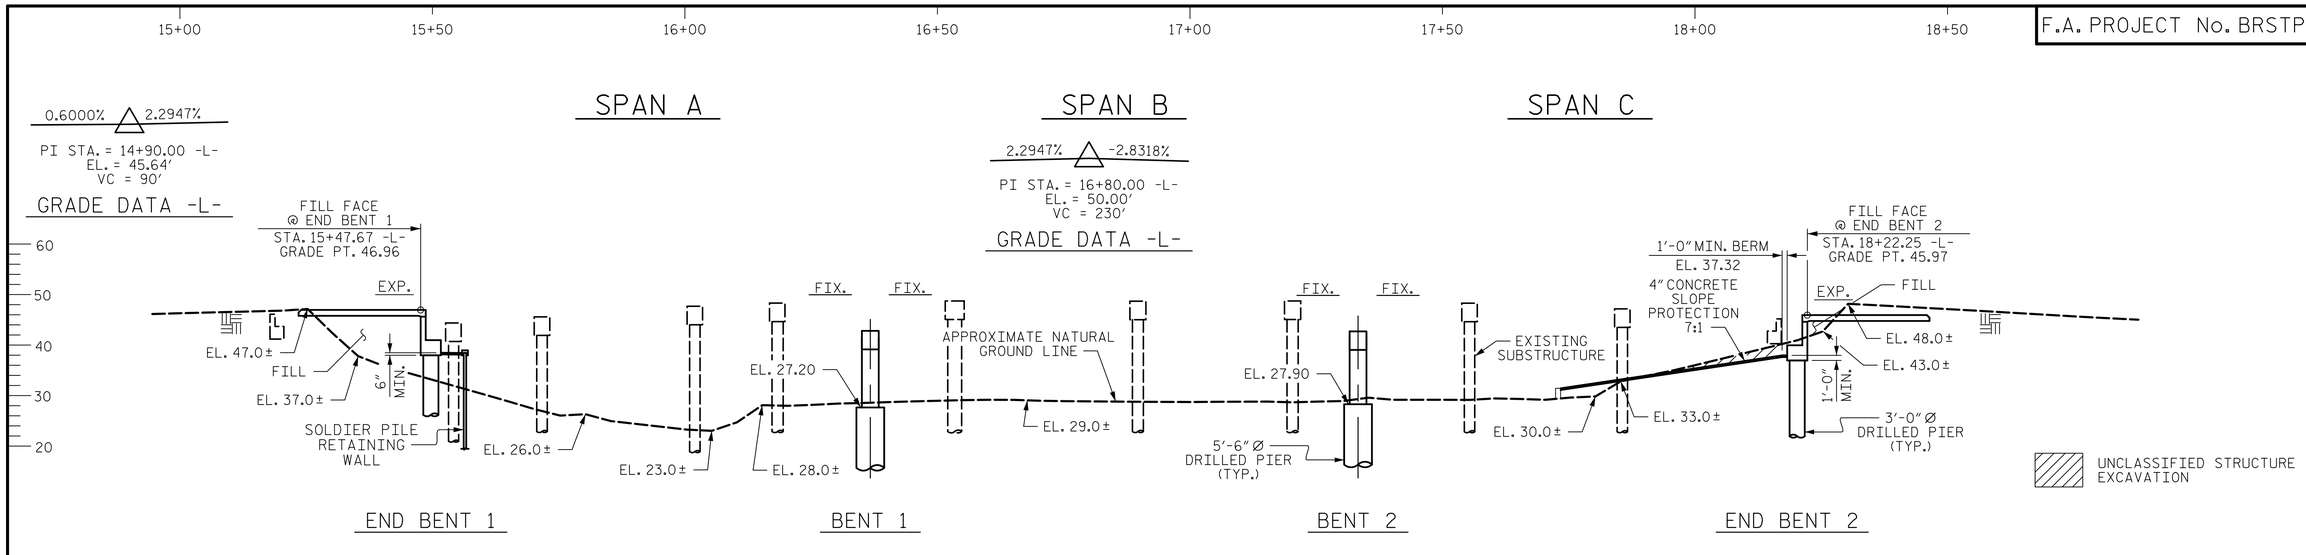

SECTION ALONG -L-

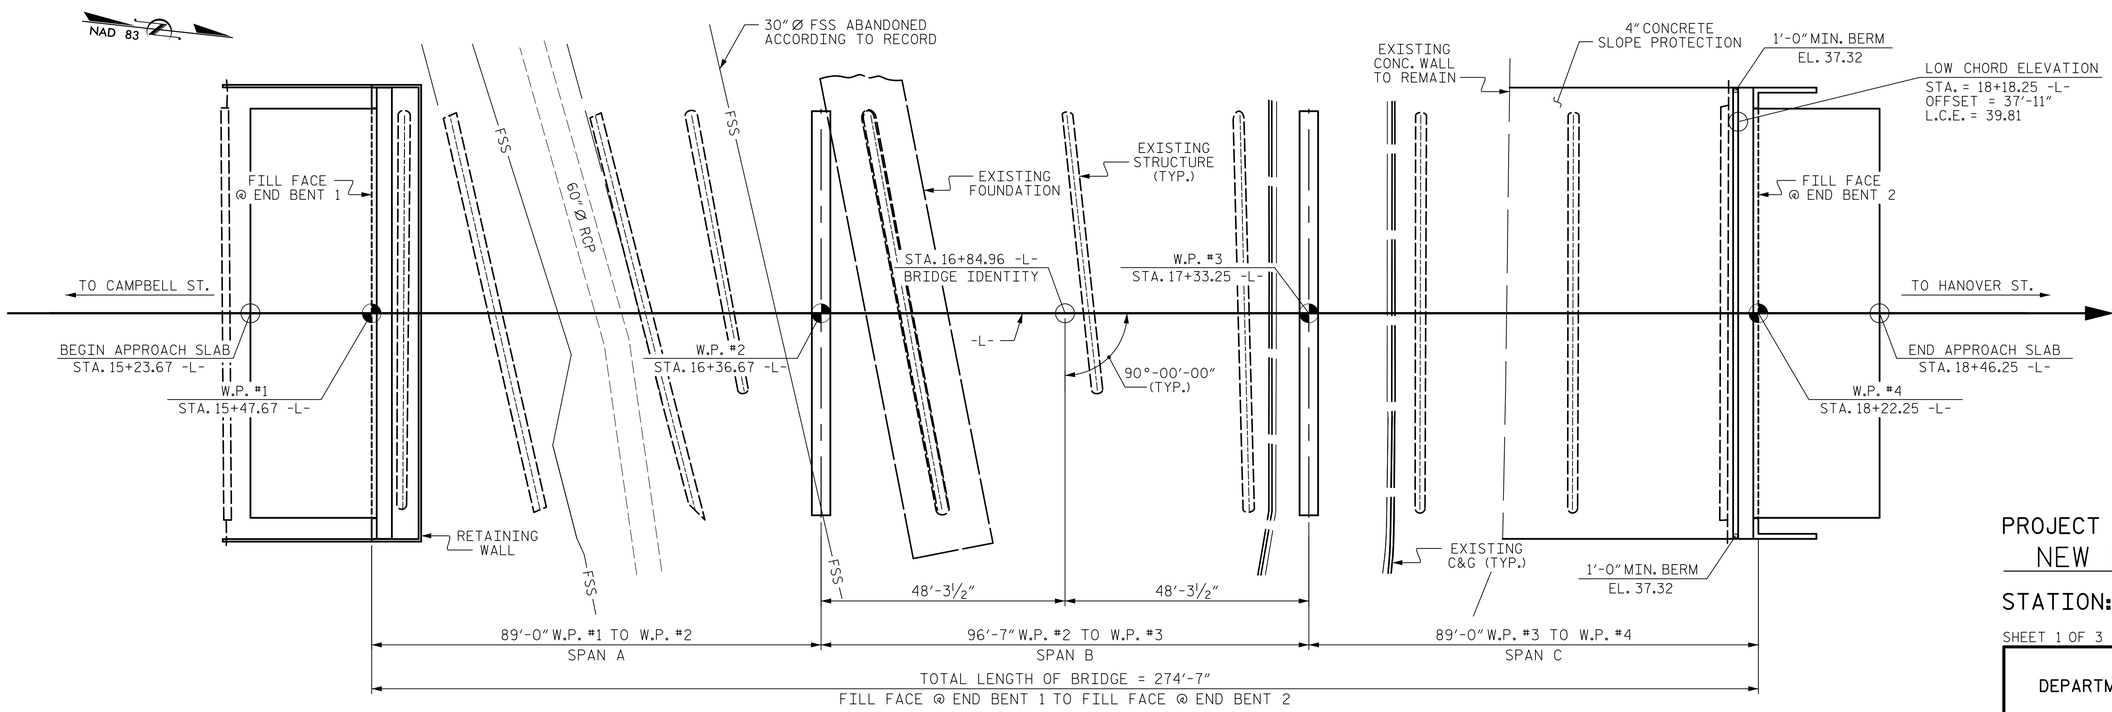

PLAN

DRILLED PIERS ARE NOT SHOWN IN PLAN VIEW FOR CLARITY

PROJECT NO. B-5103

NEW HANOVER COUNTY

STATION: 16+84.96 -L-

SHEET 1 OF 3 REPLACES BRIDGE No. 35

STATE OF NORTH CAROLINA
DEPARTMENT OF TRANSPORTATION
RALEIGH

GENERAL DRAWING
FOR BRIDGE ON SR 1627 OVER ABANDONED RAILROAD BETWEEN SR CAMPBELL ST. AND HANOVER ST.

Prepared by
URS
URS Corporation - North Carolina
1600 Perimeter Park Drive, Suite 400
Morrisville, NC 27560
PHONE: (919) 461-1100 FAX: (919) 461-1415
NC LIC. # C-2243

11/5/2014
NORTH CAROLINA PROFESSIONAL SEAL 038447 ENGINEER ANDREW S. MILLER
DocuSigned by: Andrew S. Miller
D5D820D9405446D...

REVISIONS								SHEET NO.
NO.	BY:	DATE:	NO.	BY:	DATE:			S-1
1			3					TOTAL SHEETS
2			4					48

DRAWN BY : M. K. TOM DATE : 7/10/14
CHECKED BY : G. L. HAMILTON DATE : 8/19/14
DESIGNED BY : M. K. TOM DATE : 7/2/14

11/5/2014
R:\Structures\Submittals\2014_1101 FinalDesign and Tracings\Design Files\401_003_S01_B5103_GD_01.dgn
matt_tom