DocuSign Envelope ID: FFACE48C-EF9B-4723-AFC0-B1A1551A9670

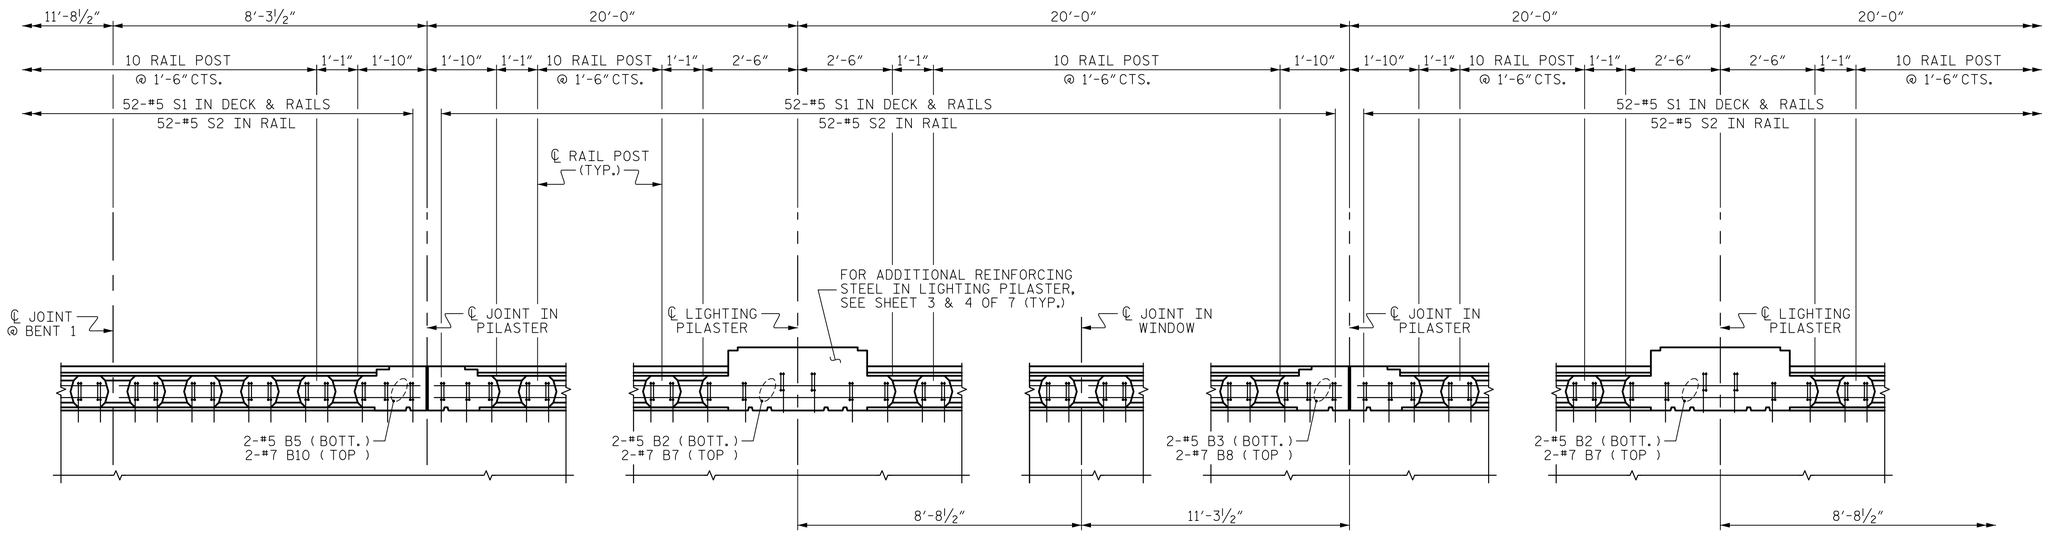

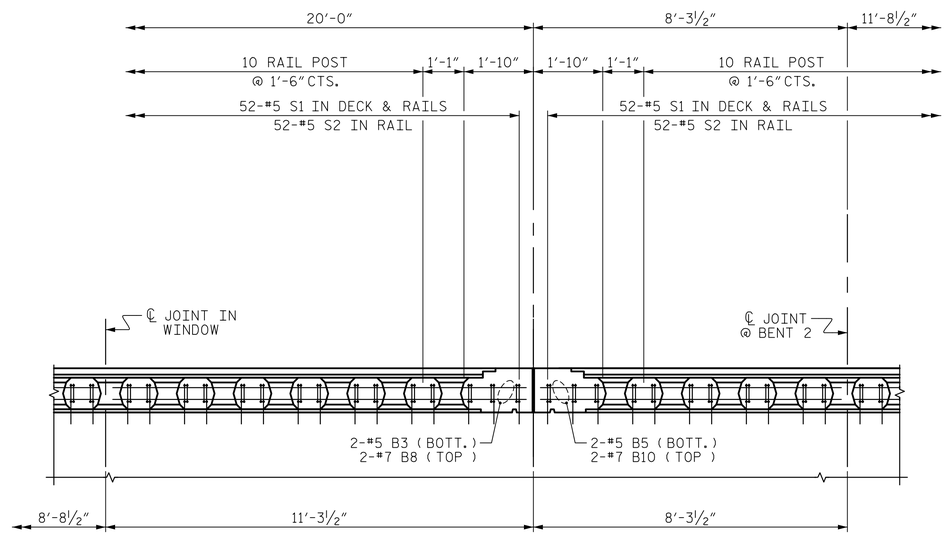

PLAN OF SPAN B

(FOR EXACT PLACEMENT OF "S" BARS IN DECK & RAIL, SEE SHEET 4 OF 7)
(LEFT SIDE SHOWN, RIGHT SIDE SIMILAR)

PROJECT NO. B-5103
NEW HANOVER COUNTY
STATION: 16+84.96 -L-

SHEET 6 OF 7

STATE OF NORTH CAROLINA
DEPARTMENT OF TRANSPORTATION
RALEIGH

SUPERSTRUCTURE

CLASSIC CONCRETE BRIDGE RAIL WITH SIDEWALK

Prepared by
URS
URS Corporation - North Carolina
1600 Perimeter Park Drive, Suite 400
Morrisville, NC 27560
PHONE: (919) 461-1100 FAX: (919) 461-1415
NC LIC. # C-2243

11/5/2014
NORTH CAROLINA PROFESSIONAL SEAL 038447 ENGINEER ANDREW S. MILLER
DocuSigned by: Andrew S. Miller
05D820D9405446D...

REVISIONS								SHEET NO.
NO.	BY:	DATE:	NO.	BY:	DATE:			S-27
1			3					TOTAL SHEETS
2			4					48

DRAWN BY :	M. K. TOM	DATE :	7/22/14
CHECKED BY :	K. H. COMPTON	DATE :	8/22/14
DESIGNED BY :	M. K. TOM	DATE :	7/22/14

11/5/2014
R:\Structures\Submittals\2014_1101 FinalDesign and Tracings\Design Files\401_055_S01_B5103_BR_06.dgn
matt_tom