DocuSign Envelope ID: FFACE48C-EF9B-4723-AFC0-B1A1551A9670

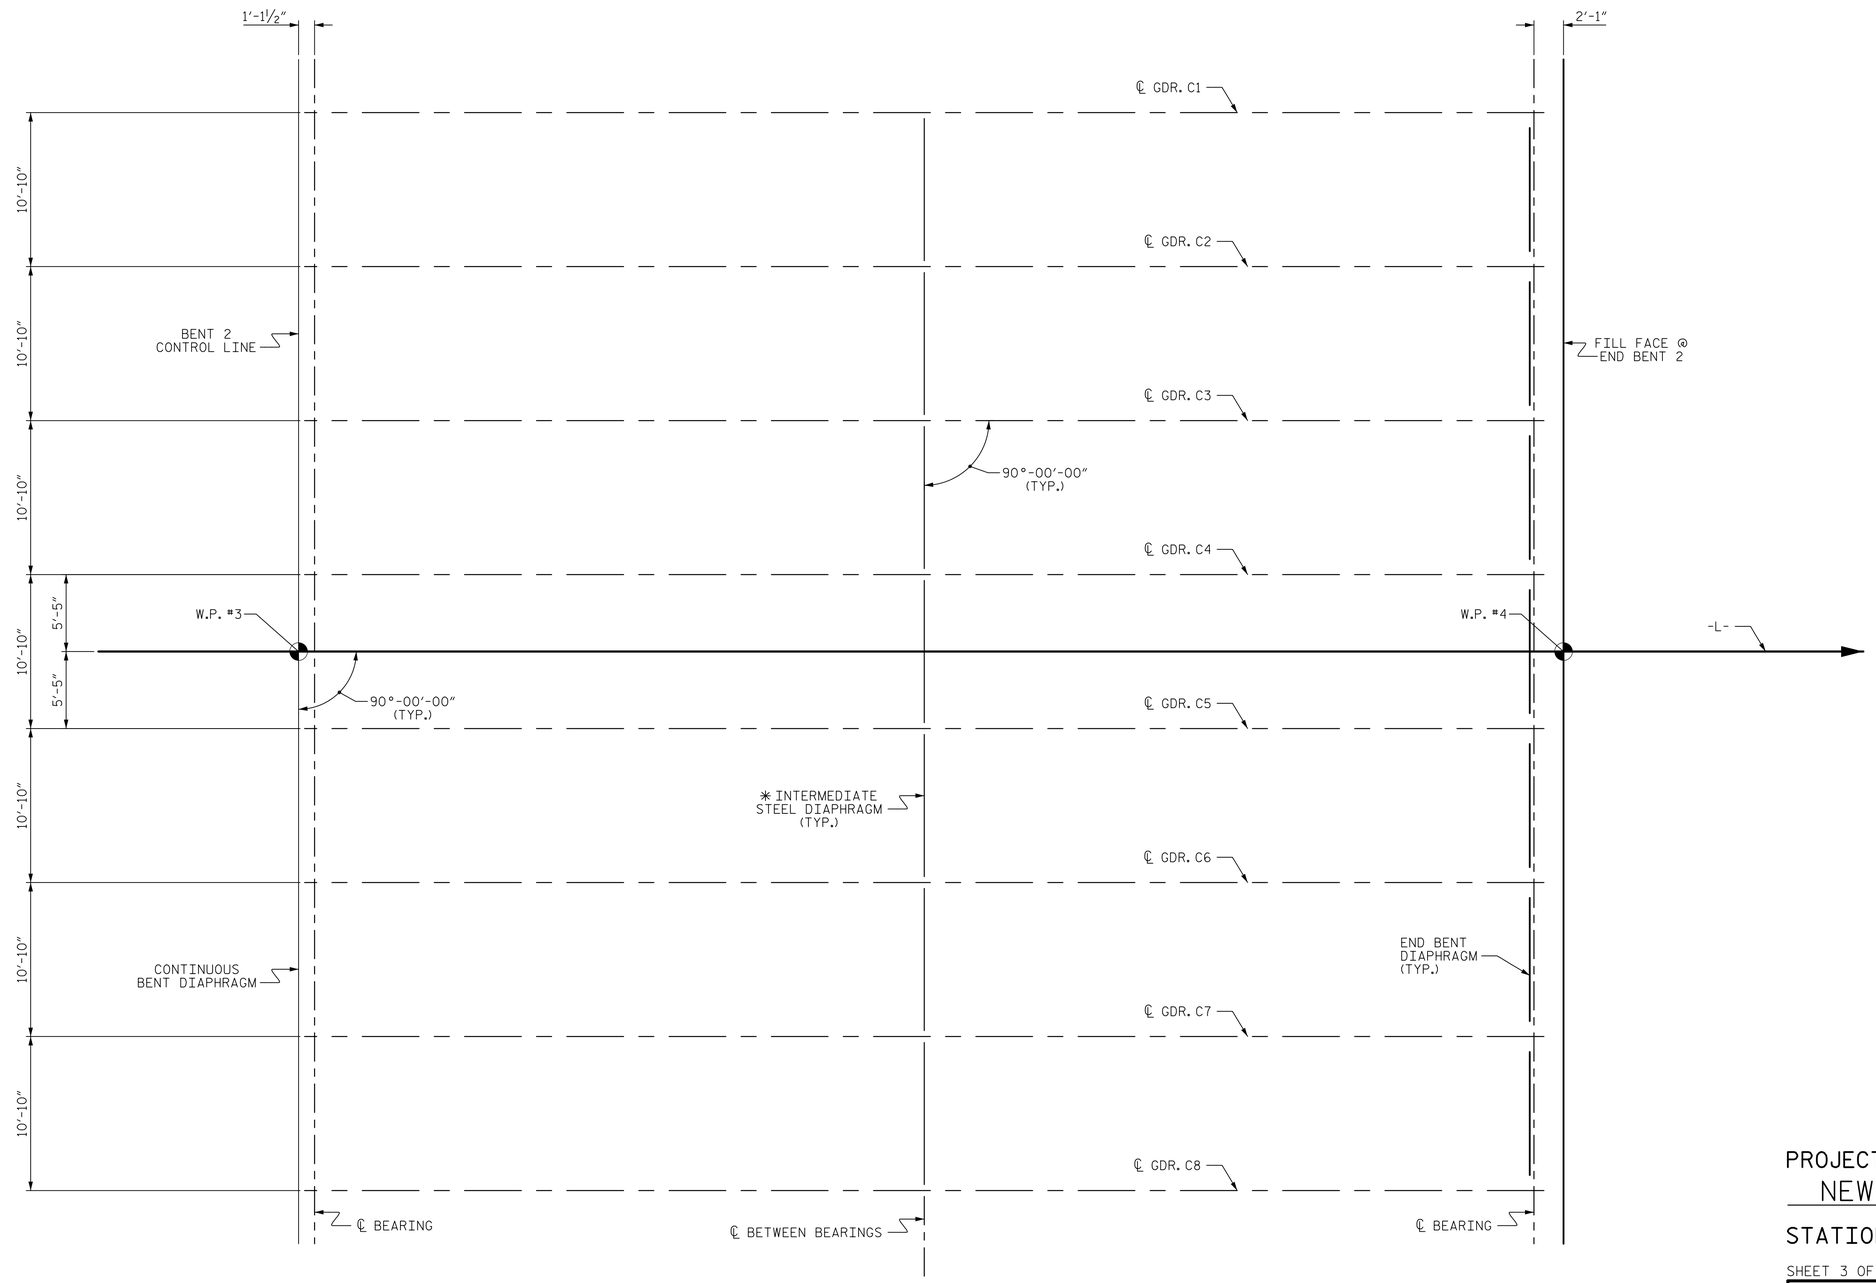

FIXED
E4, P5

EXP.
E4, P6

SPAN C FRAMING PLAN

✱ SEE "INTERMEDIATE STEEL DIAPHRAGM FOR TYPE IV PRESTRESSED CONCRETE GIRDERS" FOR DETAILS

PROJECT NO. B-5103
NEW HANOVER COUNTY
STATION: 16+84.96 -L-

SHEET 3 OF 3

STATE OF NORTH CAROLINA
DEPARTMENT OF TRANSPORTATION
RALEIGH

SUPERSTRUCTURE

FRAMING PLAN
SPAN C

Prepared by
URS
URS Corporation - North Carolina
1600 Perimeter Park Drive, Suite 400
Morrisville, NC 27560
PHONE: (919) 461-1100 FAX: (919) 461-1415
NC LIC.# C-2243

11/5/2014
NORTH CAROLINA PROFESSIONAL SEAL 038447 ENGINEER ANDREW S. MILLER
DocuSigned by: Andrew S. Miller
D5D820D9405446D...

REVISIONS							SHEET NO.
NO.	BY:	DATE:	NO.	BY:	DATE:		S-12
1			3				TOTAL SHEETS
2			4				48

DRAWN BY : M. K. TOM DATE : 7/10/14
CHECKED BY : G. L. HAMILTON DATE : 8/19/14
DESIGNED BY : M. K. TOM DATE : 7/2/14

11/5/2014
R:\Structures\Submittals\2014_1101 FinalDesign and Tracings\Design Files\401_025_S01_B5103_FP_03.dgn
matt_tom