DocuSign Envelope ID: E4B37D8F-B0A6-44E1-80DA-E47E90EA01BE

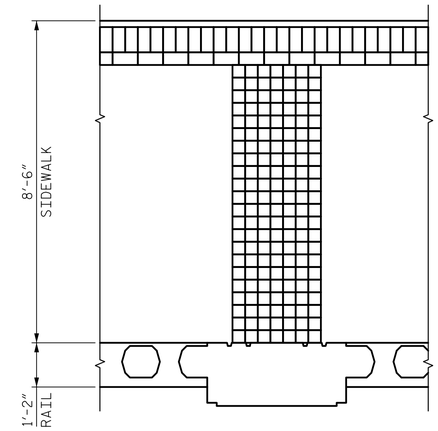

PLAN - SIDEWALK STAMPING PATTERN

(TYP. @ EACH PILASTER AND AS DIRECTED BY THE ENGINEER)

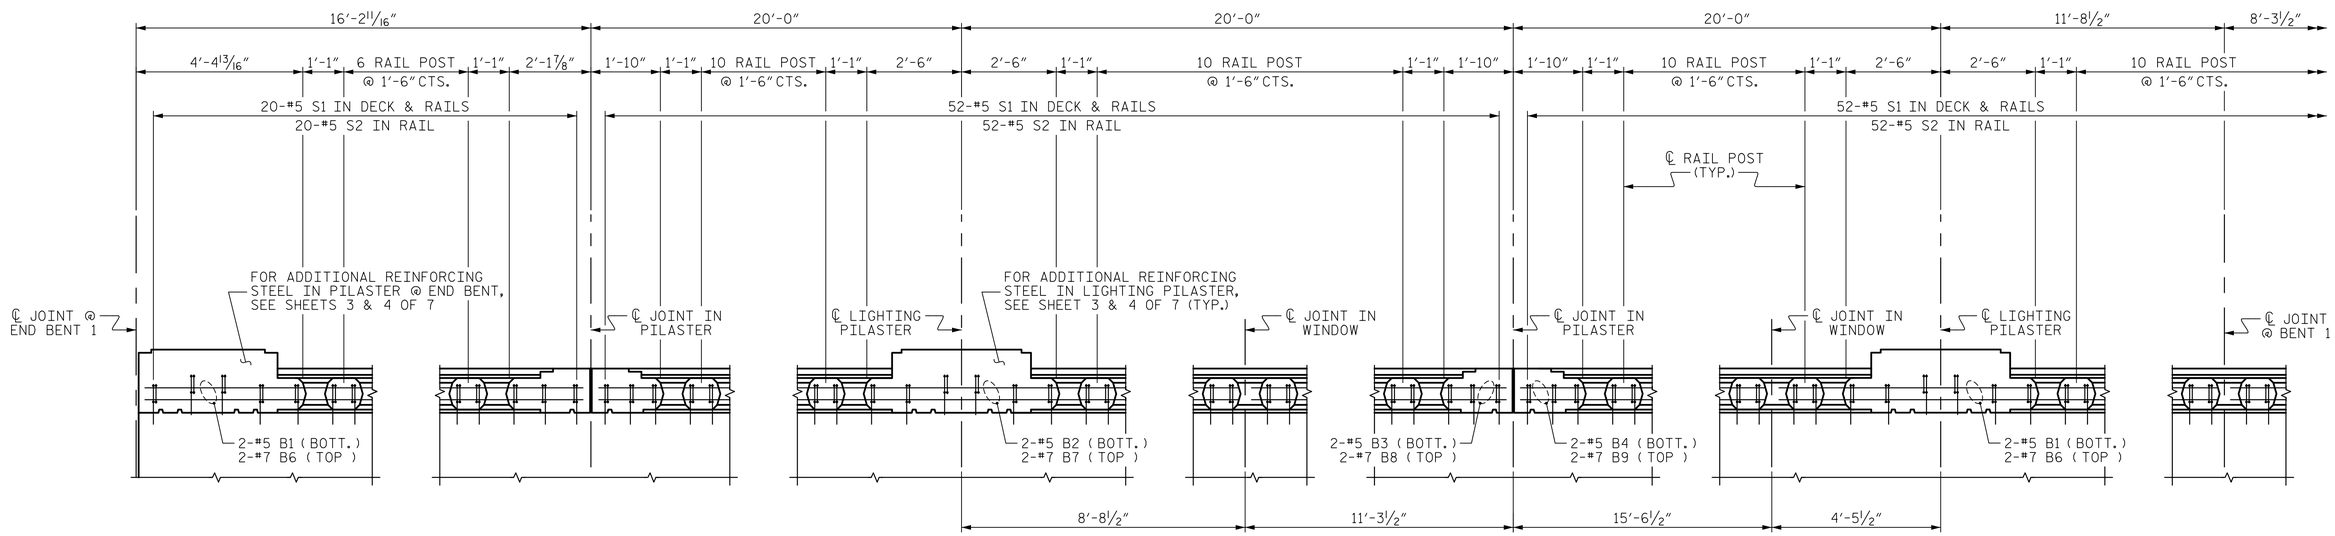

PLAN OF SPAN A

(FOR EXACT PLACEMENT OF "S" BARS IN DECK & RAIL, SEE SHEET 4 OF 7)
(LEFT SIDE SHOWN, RIGHT SIDE SIMILAR)

PROJECT NO. B-5103
NEW HANOVER COUNTY
STATION: 16+84.96 -L-

SHEET 5 OF 7

STATE OF NORTH CAROLINA
DEPARTMENT OF TRANSPORTATION
RALEIGH

SUPERSTRUCTURE

CLASSIC CONCRETE BRIDGE RAIL WITH SIDEWALK

Prepared by
URS
URS Corporation - North Carolina
1600 Perimeter Park Drive, Suite 400
Morrisville, NC 27560
PHONE: (919) 461-1100 FAX: (919) 461-1415
NC LIC. # C-2243

12/16/2014
NORTH CAROLINA PROFESSIONAL SEAL 038447 ENGINEER ANDREW S. MILLER
DocuSigned by: Andrew S. Miller
D5D820D9405446D...

REVISIONS						SHEET NO.
NO.	BY:	DATE:	NO.	BY:	DATE:	S-26
1			3			TOTAL SHEETS
2			4			48

DRAWN BY : M. K. TOM DATE : 7/22/14
CHECKED BY : K. H. COMPTON DATE : 8/22/14
DESIGNED BY : M. K. TOM DATE : 7/22/14

12/11/2014
P:\Jobs1\B5103_3rd St Wilmington\Structures\Submittals\2014_1211 Sidewalk R01\401_053_S01_B5103_BR_05.dgn
Kyle_Compton