STATE	PROJECT WBS	SHEET NUMBER
NC	12CR.10551.13	3
	12CR.20551.21	

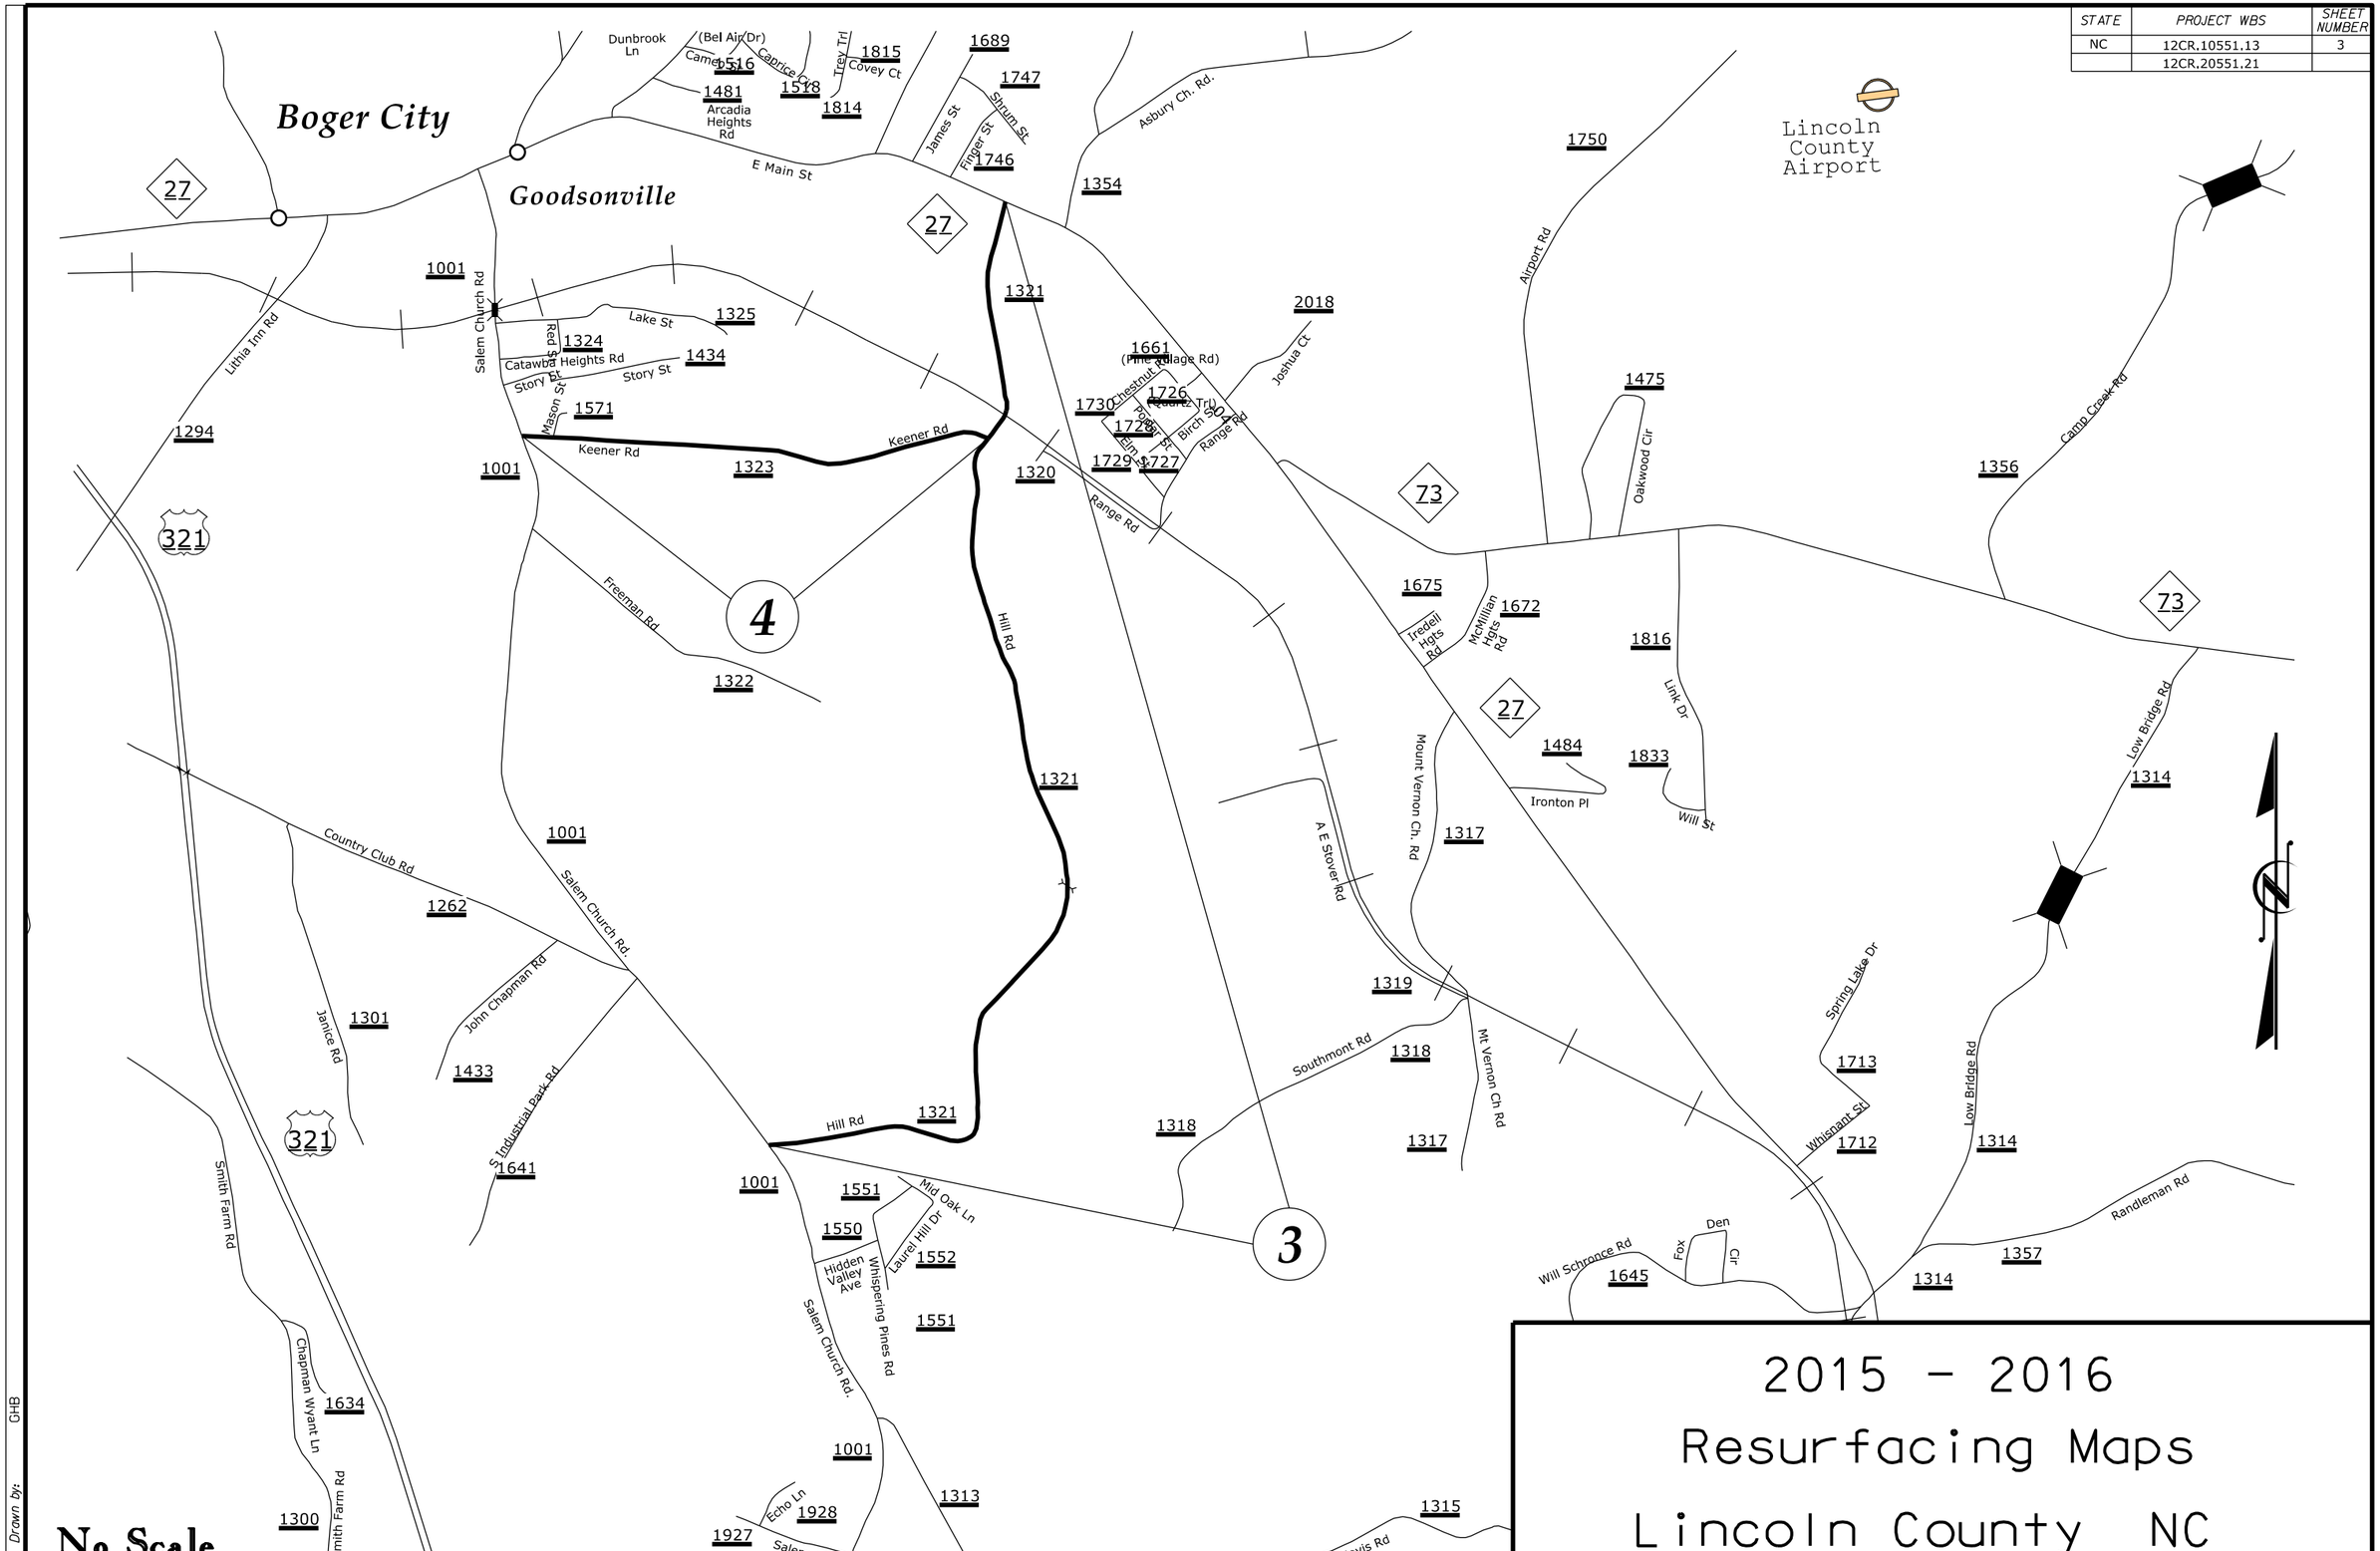

No Scale

Drawn by: GHB

2015 - 2016 Resurfacing Maps Lincoln County NC