STATE	PROJECT WBS	SHEET NUMBER
NC	12cr.10551.13	5
	12cr.20551.21	

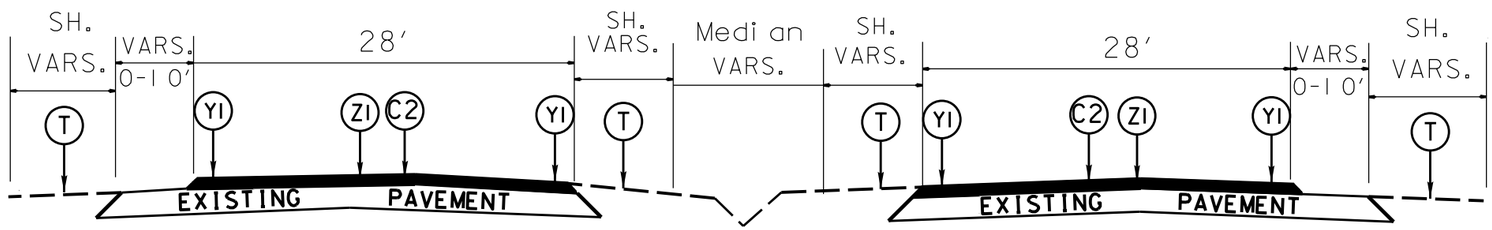

TYPICAL SECTION NO. 3

MAP # 1 - (entire map)

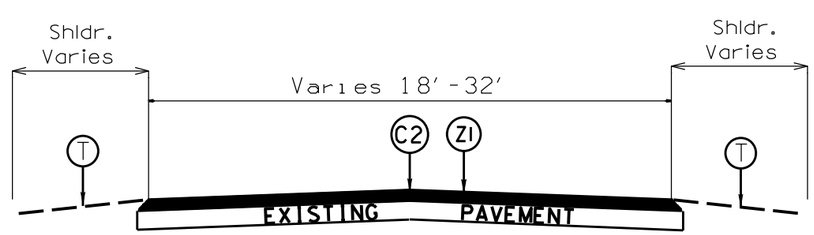

TYPICAL SECTION NO. 4

MAP # 1 (RAMPS ONLY)

Typical #3 & #4 Notes:

1. Shoulder Reconstruction will not be required in any areas with extended outside paved shoulder.

2. In areas with extended outside paved shoulder, taper lift down approx. 6" to 12" beyond the milled rumble strip.

General Notes:

* Pavement edge slopes are 1:1 unless specified otherwise.

PAVEMENT SCHEDULE	
C1	PROP. APPROX. 1½" ASPHALT CONCRETE SURFACE COURSE, TYPE S9.5B, AT AN AVERAGE RATE OF 168 LBS. PER SQ. YD.
C2	PROP. APPROX. 1½" ASPHALT CONCRETE SURFACE COURSE, TYPE S9.5C, AT AN AVERAGE RATE OF 168 LBS. PER SQ. YD.
E	PROP. APPROX. 8" OF ASPHALT BASE COURSE, TYPE B 25.0B, AT AN AVERAGE RATE OF 456 LBS PER SQ. YD. IN EACH OF TWO LIFTS
T	AGGREGATE SHOULDER BORROW (SHOULDER RECONSTRUCTION)
Y	INCIDENTAL MILLING
Y1	MILLED RUMBLE STRIPS
Z1	MILL EXST. ASPHALT PAVEMENT APPROX. 1½ " IN DEPTH

2015 - 2016
Resurfacing Program
Typical Sections
Lincoln County NC

Checked by:

Drawn by: GHB