STATE	PROJECT WBS	SHEET NUMBER
NC	12CR.10551.13	1
	12CR.20551.21	
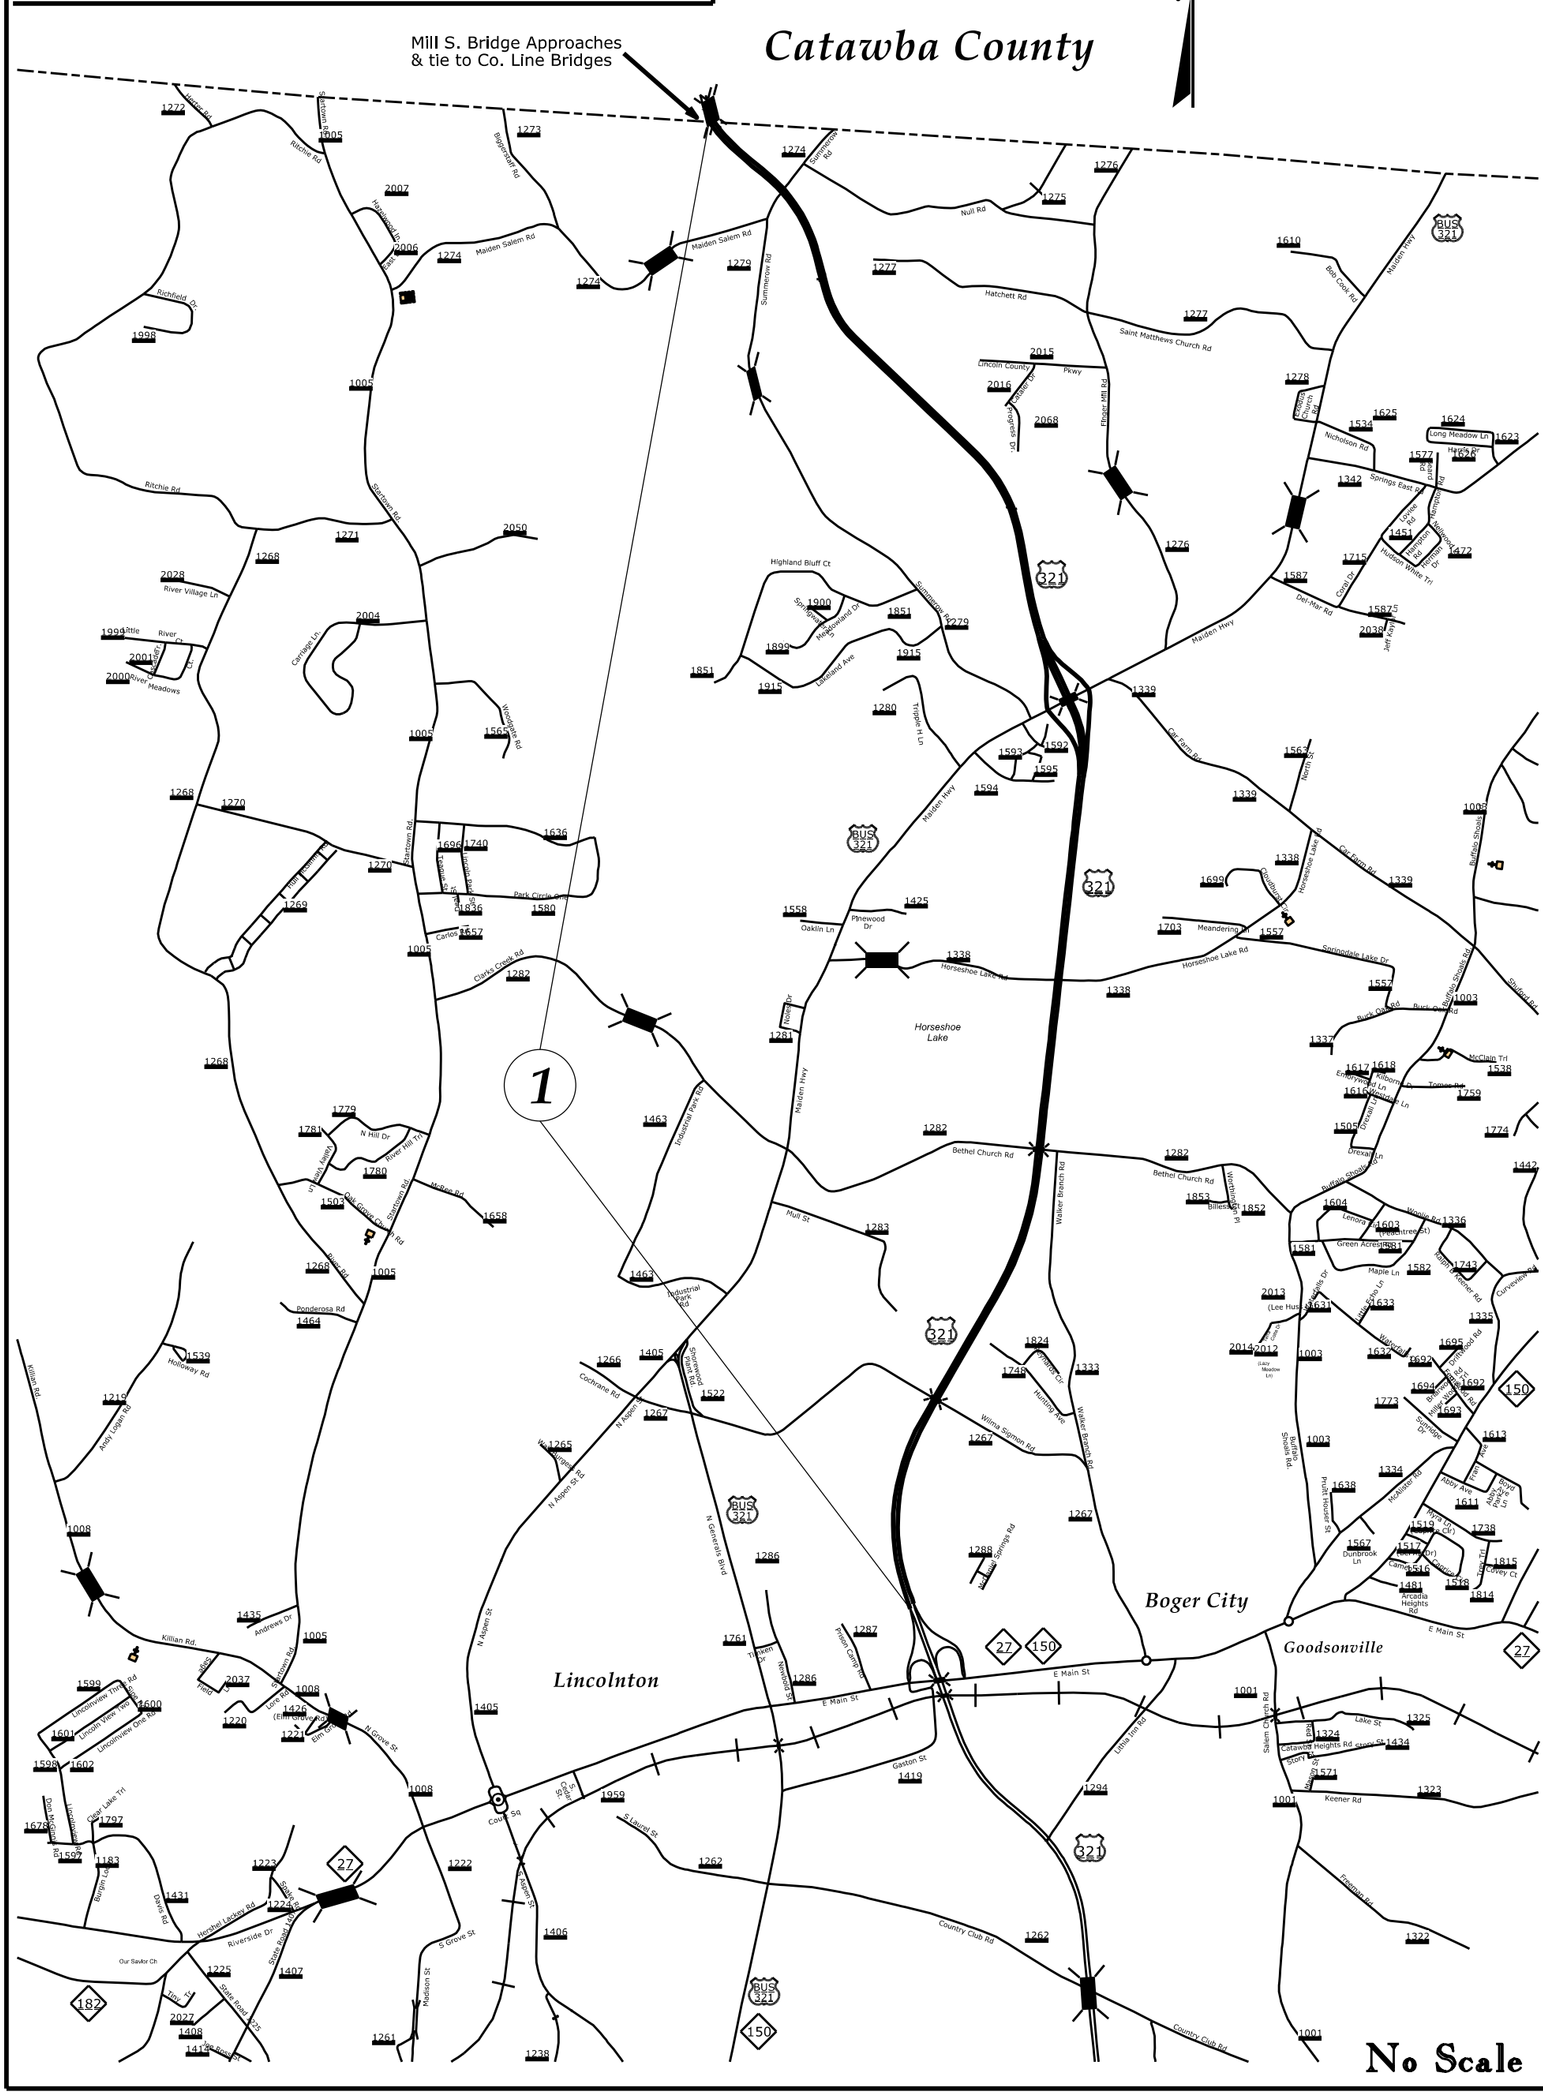
2015 - 2016 Resurfacing Maps Lincoln County NC