DocuSign Envelope ID: 6F43BBDB-21EE-403D-B7D9-F029B1CC8FA6

PROJECT REFERENCE NO.	SHEET NO.
R-2123CG	ITS-3

LEGEND

XXXX	DEVICE ID NUMBER
(XX)	XX-SINGLE MODE FIBERS
	EXISTING 72 FIBER OPTIC CABLE
	PROPOSED 144 FIBER OPTIC CABLE
	PROPOSED 12 FIBER OPTIC CABLE
	PROPOSED SPLICE ENCLOSURE
	PROPOSED CCTV
	EXISTING HUB BUILDING
	EXISTING SPLICE CABINET
	PROPOSED SPLICE CABINET

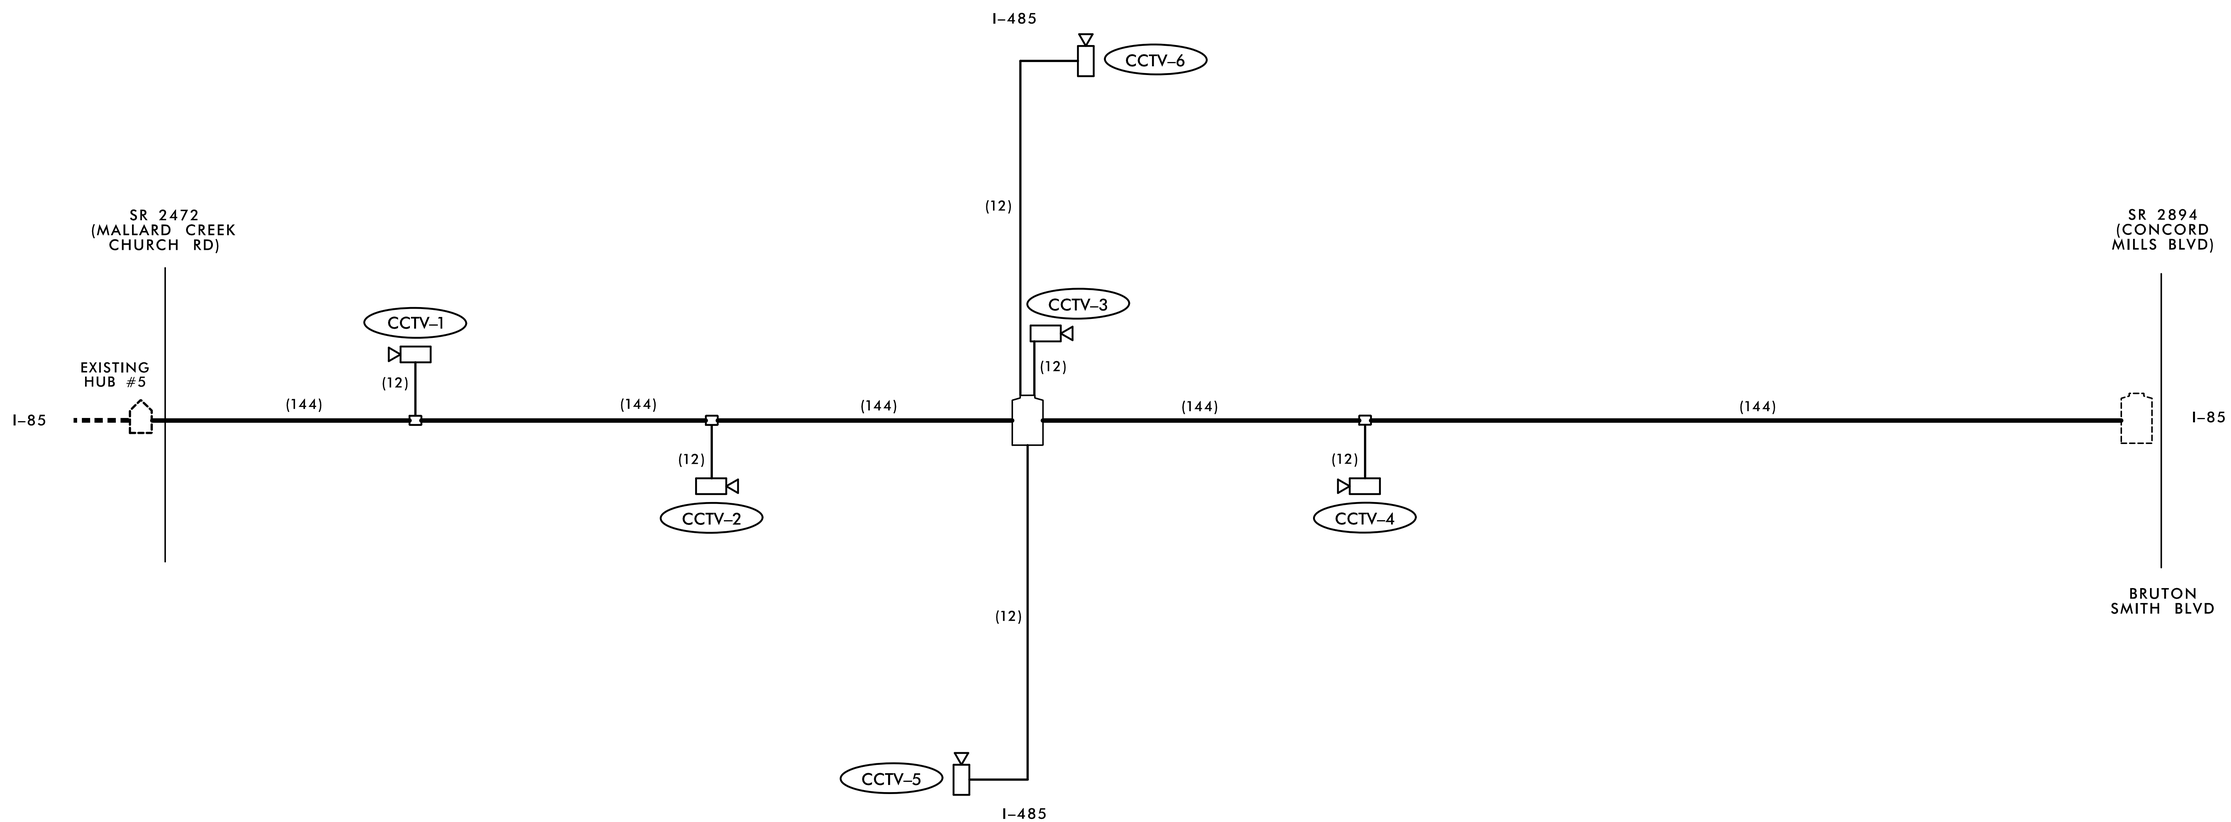

HNTB

HNTB NORTH CAROLINA, P.C.
343 E. Six Forks Road, Suite 200
Raleigh, North Carolina 27609
NC License No: C-1554

Plans Prepared for:
Transportation Mobility and Safety Division
Intelligent Transportation Systems
STATE OF NORTH CAROLINA DEPARTMENT OF TRANSPORTATION
750 N. Greenfield Pkwy., Garner, NC 27529

SCALE: NONE

SCHEMATIC DIAGRAM

MECKLENBURG &
DIVISION 10 CABARRUS COUNTIES CHARLOTTE

PLAN DATE:	DECEMBER 2014	REVIEWED BY:	A.D. KLINKSIEK
PREPARED BY:	T.R. TERRELL	REVIEWED BY:	H.L. WINSTEAD

REVISIONS	INIT.	DATE

SEAL
NORTH CAROLINA PROFESSIONAL SEAL 07983 ENGINEER HARVEY L. WINSTEAD, JR.

DocuSigned by:
H L Winstead
F62917C5CE07429...
SIGNATURE 12-18-2014 DATE

CADD Filename: R2123CG_ITS-03.dgn