DocuSign Envelope ID: 6F43BBDB-21EE-403D-B7D9-F029B1CC8FA6

PROJECT REFERENCE NO.	SHEET NO.
R-2123CG	ITS-6

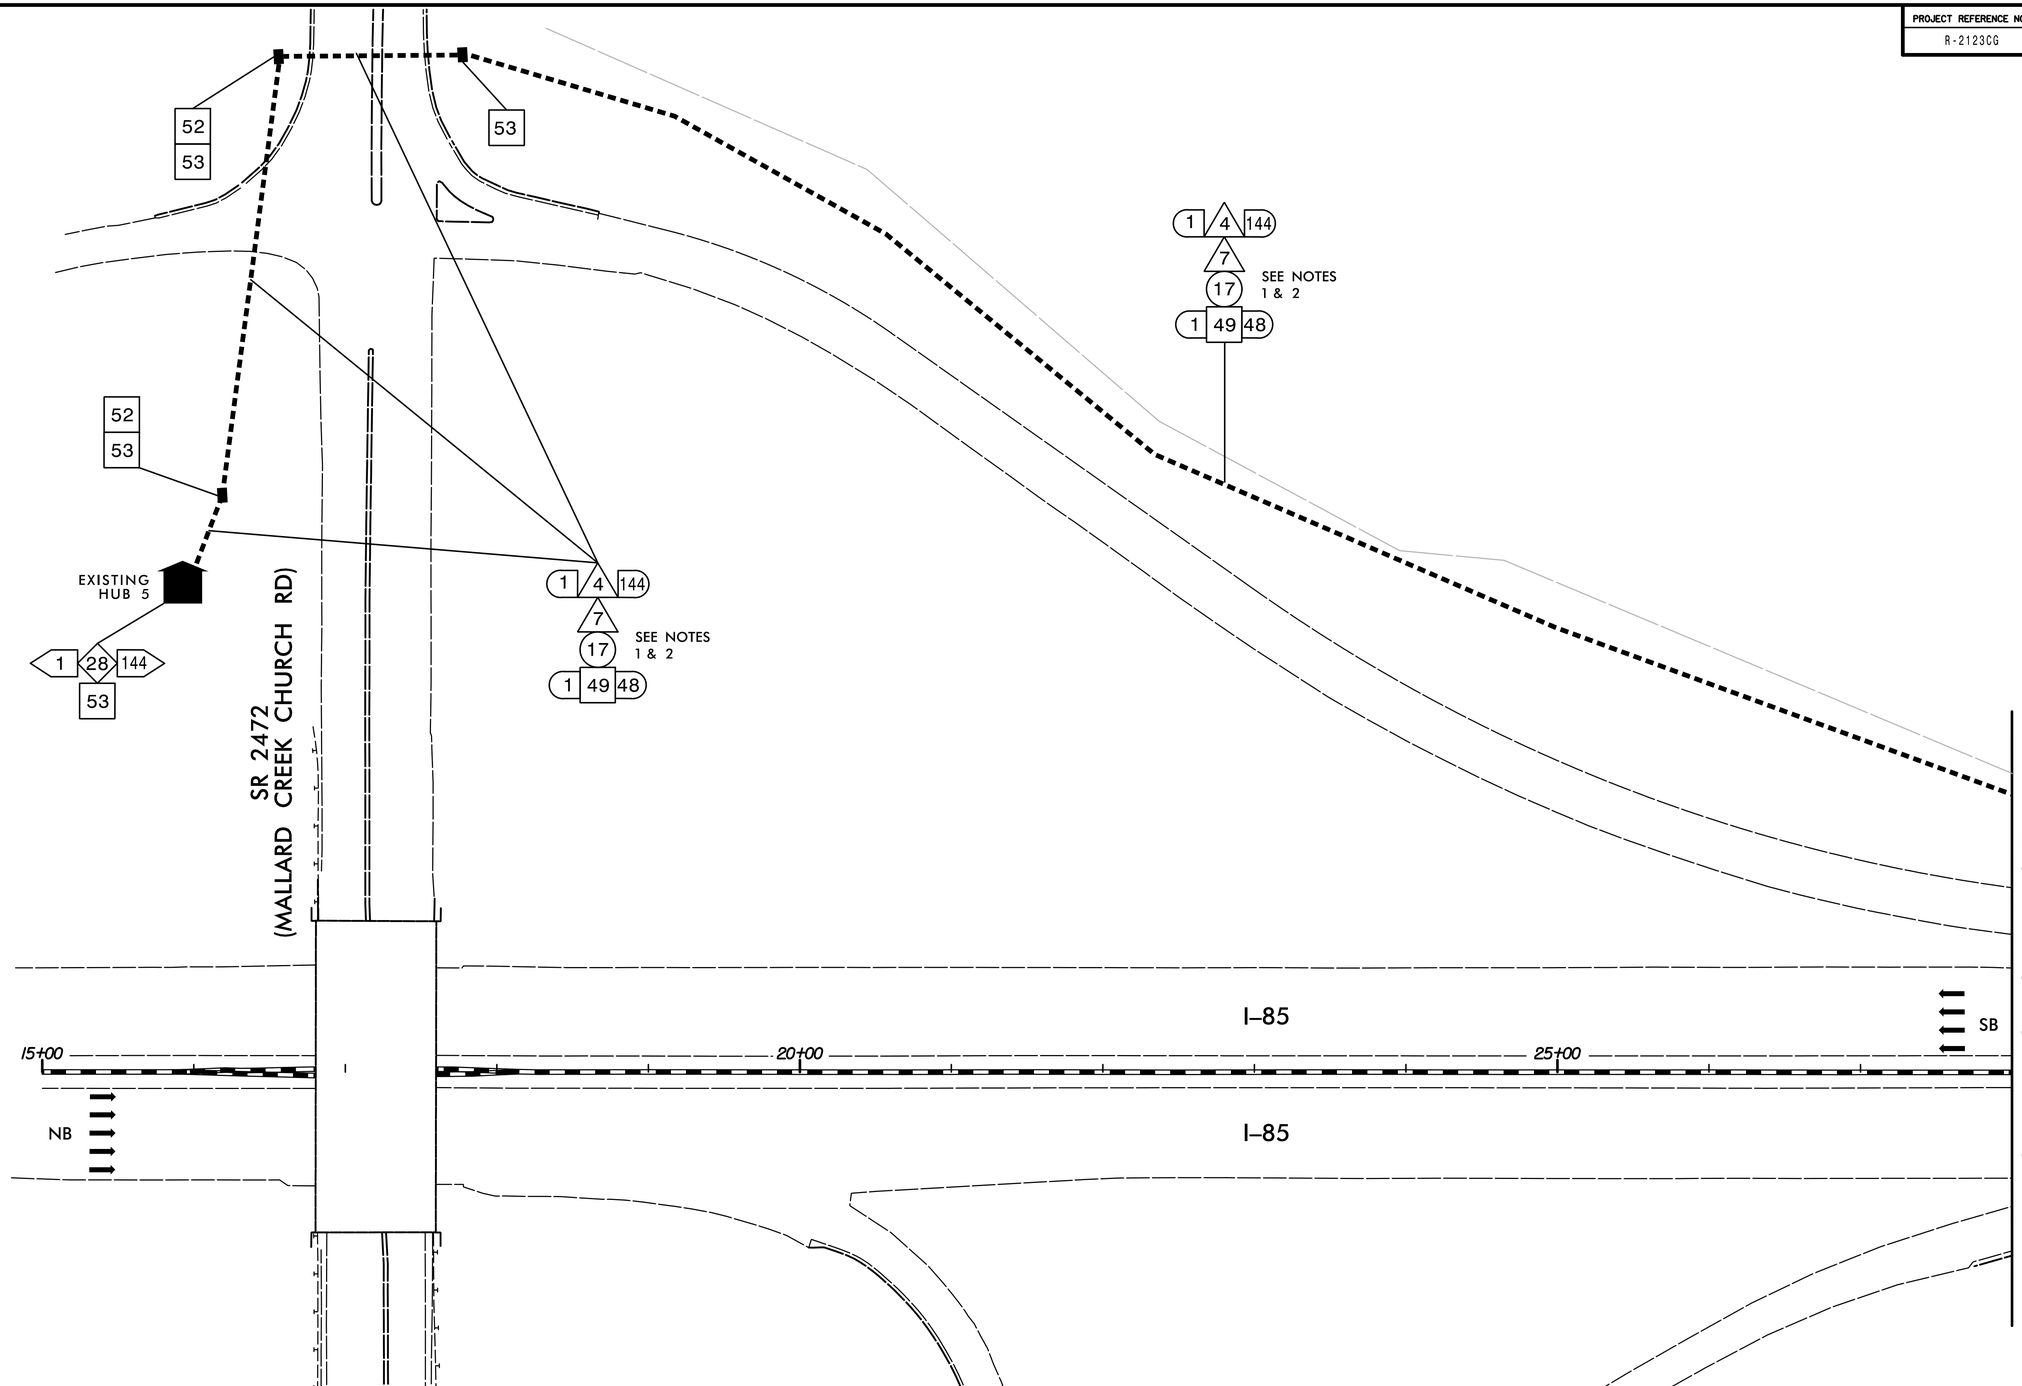

NOTES:

1. CONTACT WILL SIMONS, TMS SYSTEMS ENGINEER, AT (704) 347-6605 TO VERIFY THE CORRECT 48-FIBER CABLE PRIOR TO REMOVAL.
2. INSTALL THE 144-FIBER CABLE INTO THE SAME DUCT FROM WHICH THE 48-FIBER CABLE WAS REMOVED.

HNTB

HNTB NORTH CAROLINA, P.C.
343 E. Six Forks Road, Suite 200
Raleigh, North Carolina 27609
NC License No: C-1554

Plans Prepared for:

Transportation Mobility and Safety Division
Intelligent Transportation Systems
STATE OF NORTH CAROLINA DEPARTMENT OF TRANSPORTATION

750 N. Greenfield Pkwy., Garner, NC 27529

SCALE 0 50
1"=50'

CABLE ROUTING PLAN

DIVISION 10 MECKLENBURG CO. CHARLOTTE

PLAN DATE:	DECEMBER 2014	REVIEWED BY:	A.D. KLINKSIEK
PREPARED BY:	T.R. TERRELL	REVIEWED BY:	H.L. WINSTEAD

REVISIONS	INIT.	DATE

SEAL
NORTH CAROLINA PROFESSIONAL SEAL 07983 ENGINEER HARVEY L. WINSTEAD, JR.

DocuSigned by:
H L Winstead
F62917C5CE07429...
SIGNATURE

12-18-2014
DATE

CADD Filename: R2123CG_ITS-06.dgn